



Front Elevation

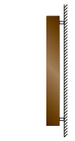


Side view

0 250 500 1000 2000mm


1:25 @A3

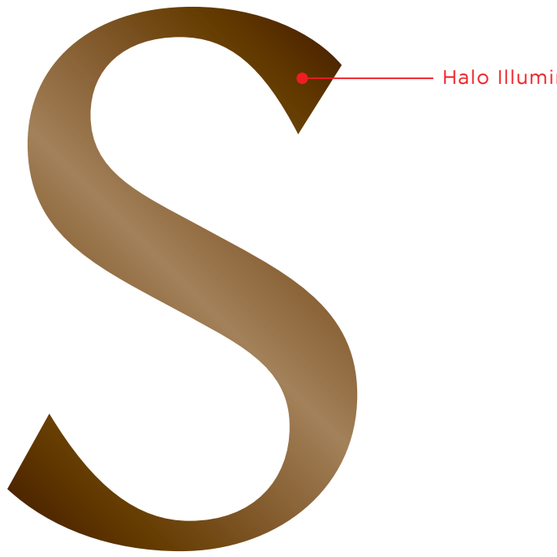

Front Elevation

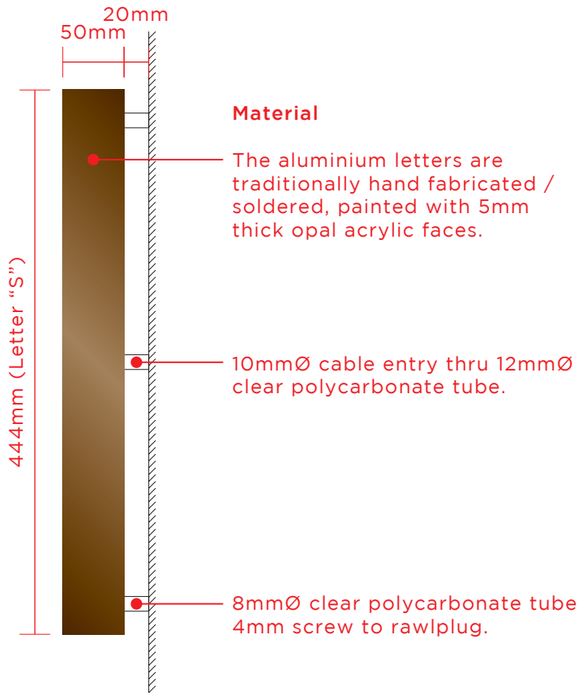

Side View

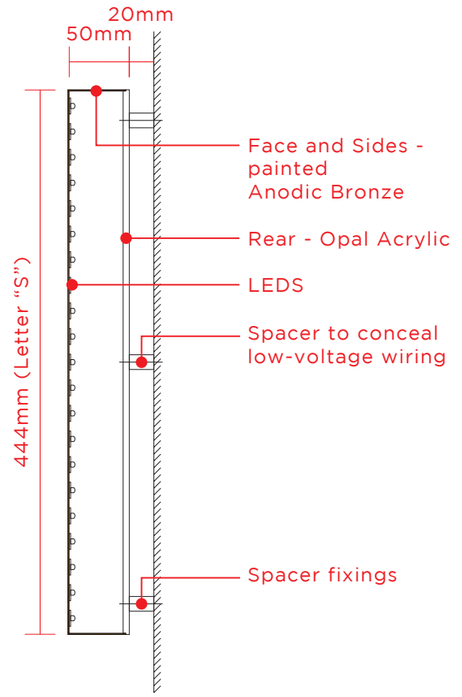

Section View

0 50 100 200 400mm

1:5 @A3

Halo Illuminated Building Letters - Affixed Direct to Stone - Little Quay Street

client	**Karrev Ltd**
project	**Sunlight House - Manchester - Planning**
job no	**AO58467**
dwg no	**00**
date / revision	**15.08.25 / 5**
scale	**As noted @A3**
drawn by	**JS / LS**
page	**1 of 4**

Colour
Anodic Bronze

Rev	Date	Purpose of issue	By
1	08.04.25	Issued for planning	JS
2	16.05.25	Trays removed - letters now affixed direct to stone	JS
3	04.06.25	Fixing & wiring holes & wiring diagram added	JS
4	07.07.25	Page 1 details added	LD
5	15.08.25	Pages 3 & 4 added	JS

MADE IN BRITAIN
ISO 9001
SF014/6
© signbox ltd

signbox
T 01784 438688
E sales@signbox.co.uk



Front Elevation

Side view

0 250 500 1000 2000mm

1:20 @A3




Corner of Little Quay Street & Atkinson Street




Corner of Quay Street & Little Quay Street

Front Elevation

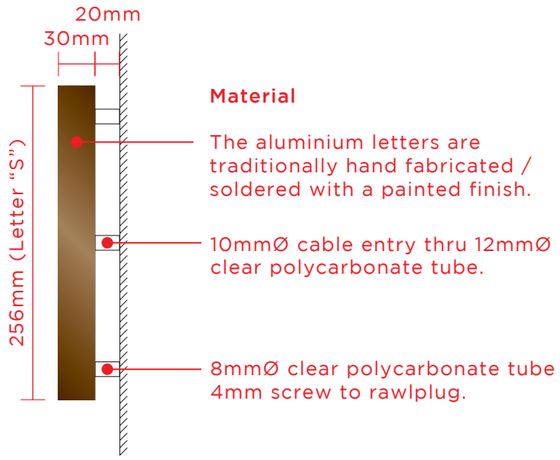

Side view

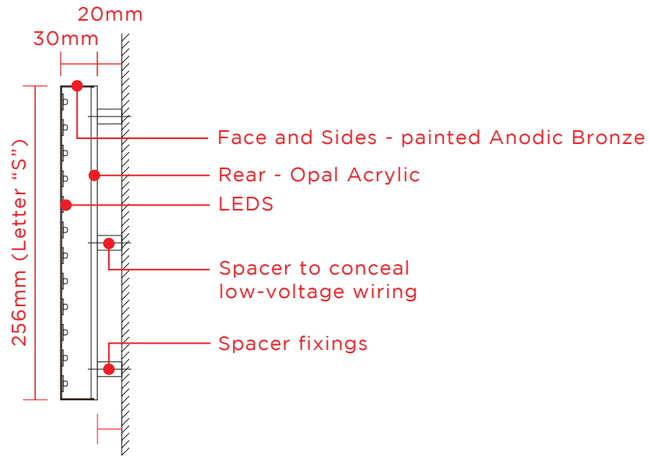

Section view

0 50 100 200 400mm

1:5 @A3

Halo Illuminated

Halo Illuminated Building Letters - Affixed Direct to Stone - Corner of Little Quay Street & Atkinson Street - Corner of Quay Street & Little Quay Street

client **Karrev Ltd**

project **Sunlight House - Manchester - Planning**

job no **AO58467** | dwg no **00**

date / revision **15.08.25 / 5** | scale **As noted @A3** | drawn by **JS / LS** | page **2 of 4**

Colour
Anodic Bronze

Rev	Date	Purpose of issue	By
1	08.04.25	Issued for planning	JS
2	16.05.25	Trays removed - letters now affixed direct to stone	JS
3	04.06.25	Fixing & wiring holes & wiring diagram added	JS
4	07.07.25	Page 1 details added	LD
5	15.08.25	Pages 3 & 4 added	JS

MADE IN BRITAIN® ISO 9001

SF014/6


© signbox ltd

signbox®
T 01784 438688
E sales@signbox.co.uk







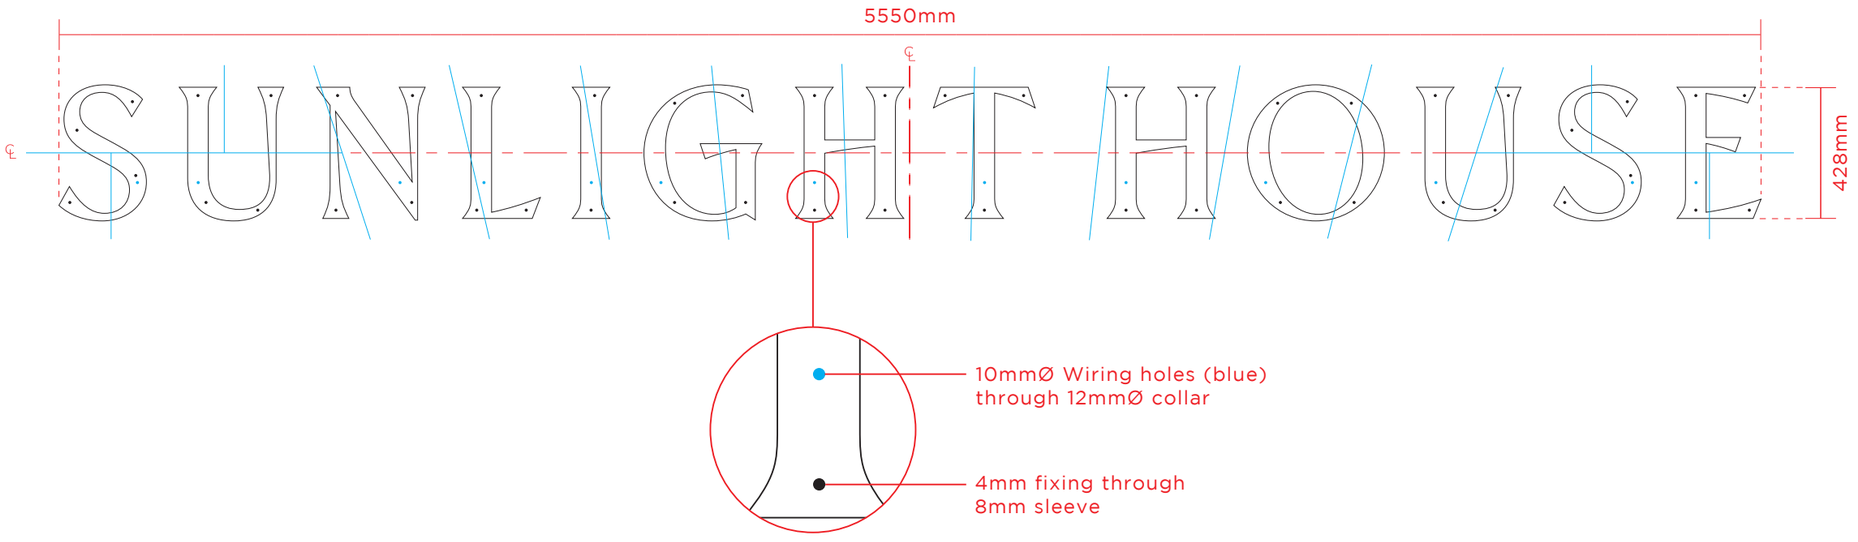

Main Elevation

Affixed Direct to Stone

QTY: 1

client	**Karrev Ltd**
project	**Sunlight House - Manchester - Planning**
job no	**AO58467**
dwg no	**00**
date / revision	**15.08.25 / 5**
scale	**1:20@A3**
drawn by	**JS / LS**
page	**3 of 4**

Colour
Anodic Bronze


Rev	Date	Purpose of issue	By
1	08.04.25	Issued for planning	JS
2	16.05.25	Trays removed - letters now affixed direct to stone	JS
3	04.06.25	Fixing & wiring holes & wiring diagram added	JS
4	07.07.25	Page 1 details added	LD
5	15.08.25	Pages 3 & 4 added	JS

MADE IN BRITAIN
ISO 9001

SF014/6

© signbox ltd

signbox
T 01784 438688
E sales@signbox.co.uk

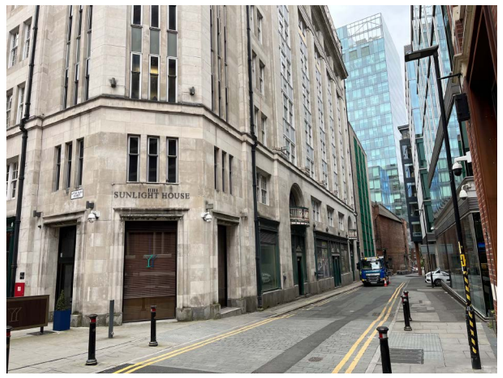










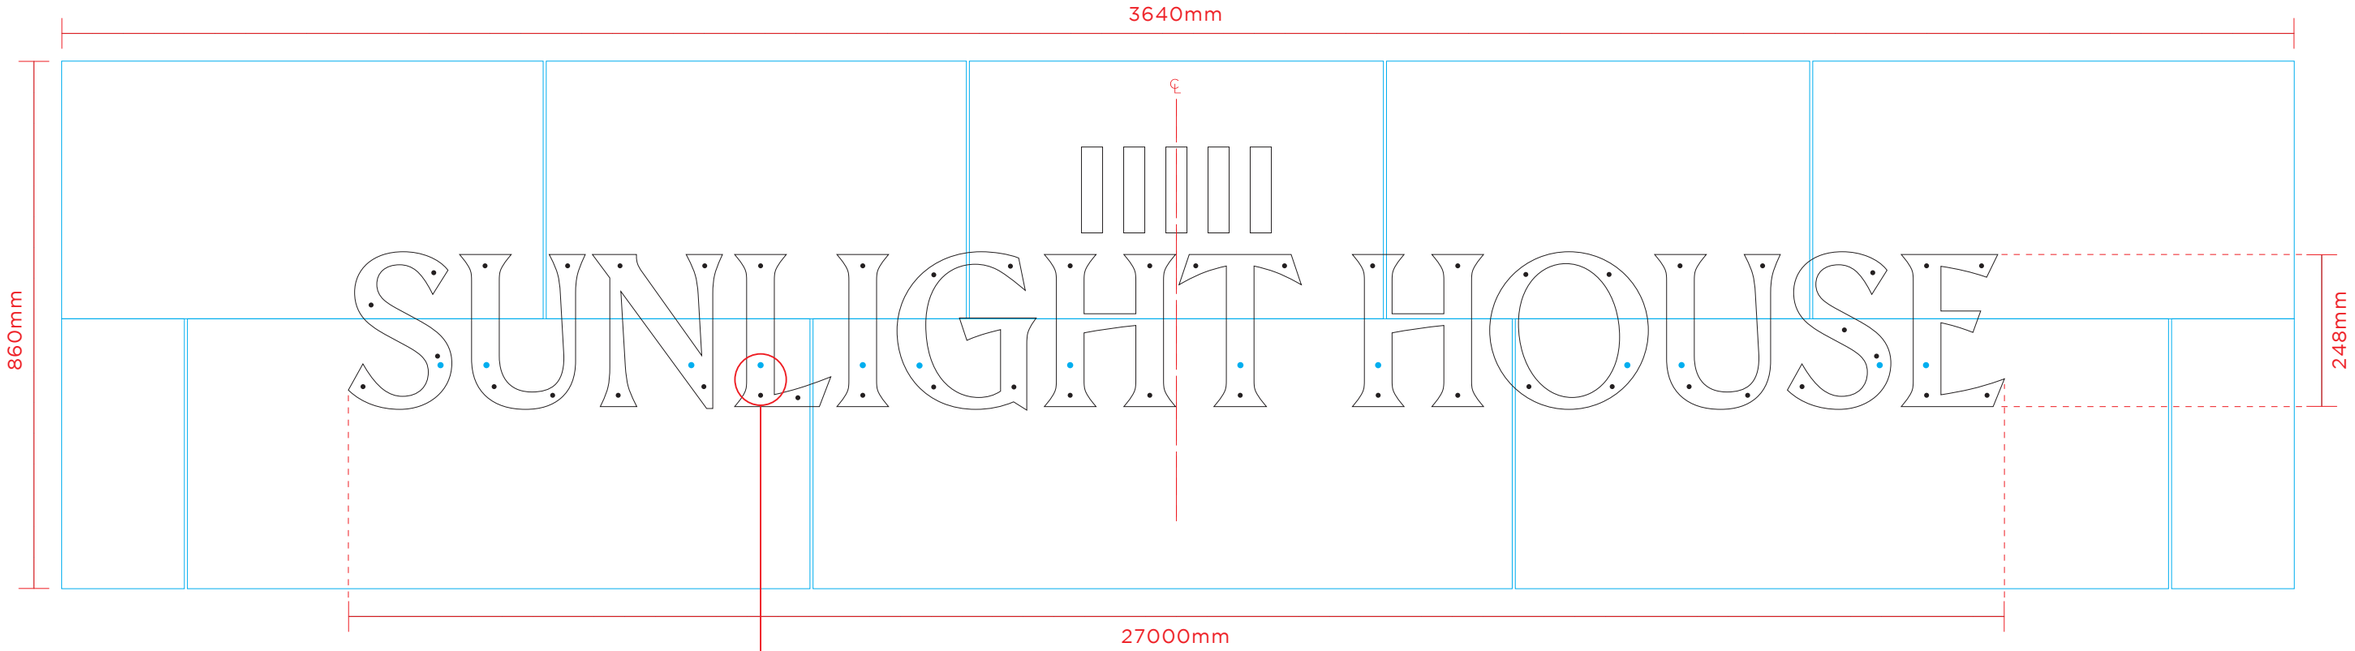

Splay Elevations

Affixed Direct to Stone

QTY: 2

client	**Karrev Ltd**
project	**Sunlight House - Manchester - Planning**
job no	**AO58467**
dwg no	**00**
date / revision	**15.08.25 / 5**
scale	**1:10@A3**
drawn by	**JS / LS**
page	**4 of 4**

Colour
Anodic Bronze

Rev	Date	Purpose of issue	By
1	08.04.25	Issued for planning	JS
2	16.05.25	Trays removed - letters now affixed direct to stone	JS
3	04.06.25	Fixing & wiring holes & wiring diagram added	JS
4	07.07.25	Page 1 details added	LD
5	15.08.25	Pages 3 & 4 added	JS

MADE IN BRITAIN

SF014/6

© signbox ltd

signbox

T 01784 438688
E sales@signbox.co.uk