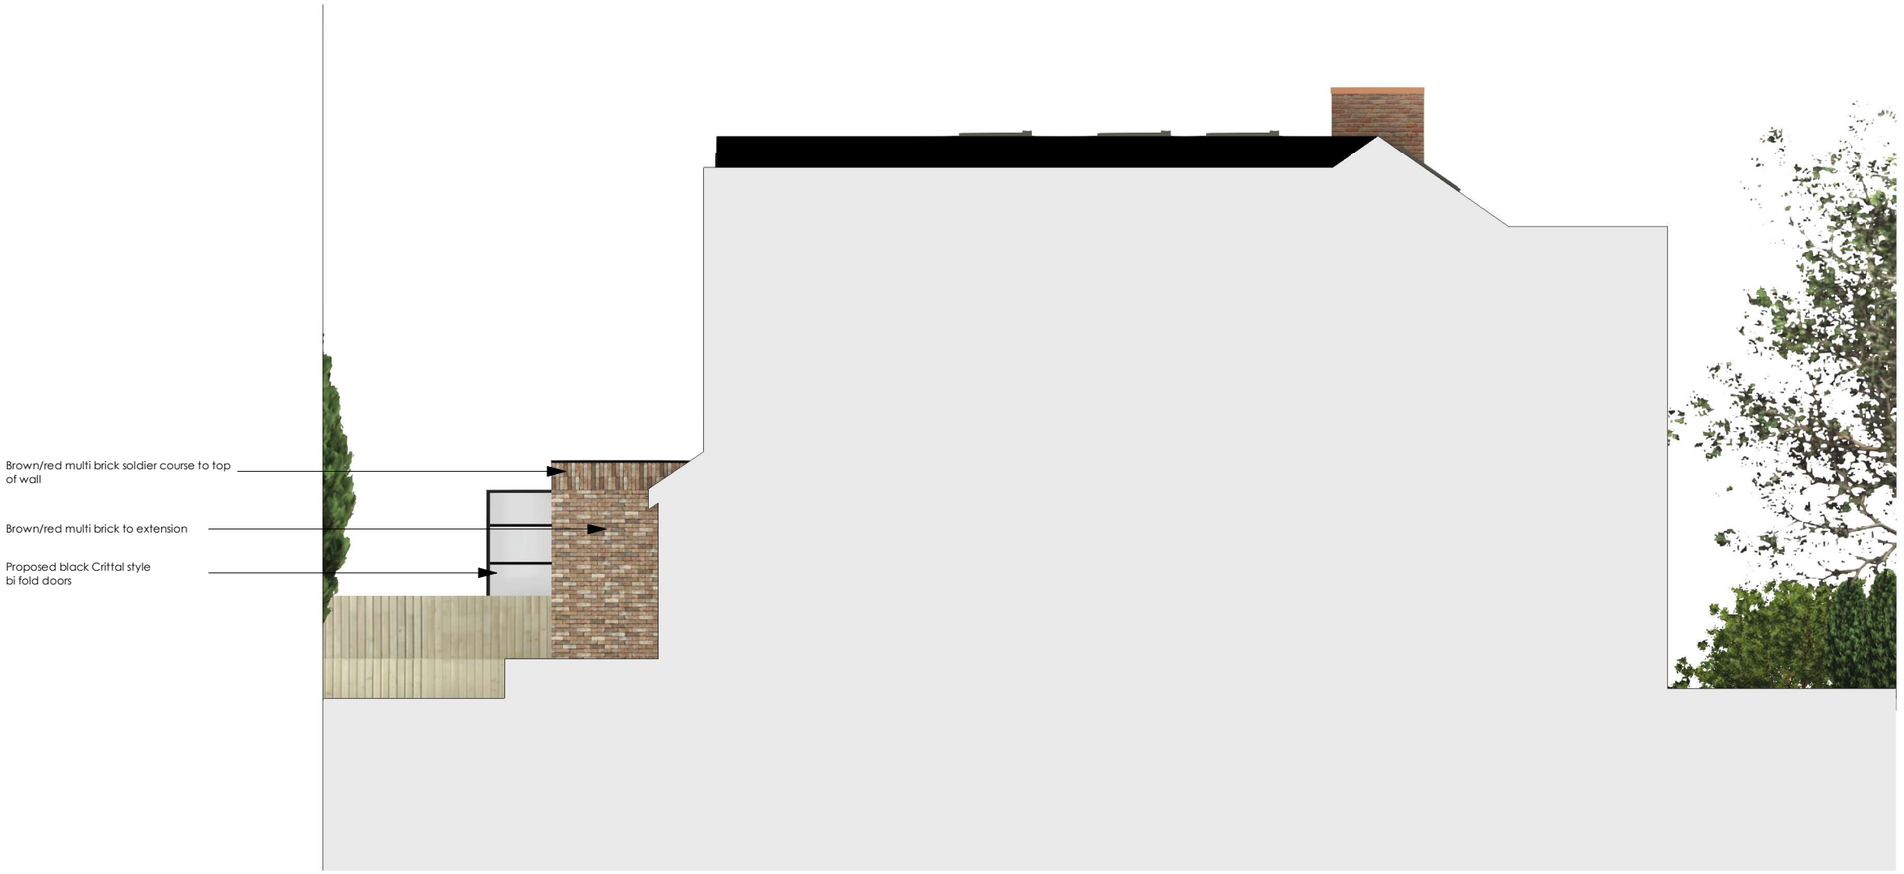


DO NOT SCALE FROM THIS DRAWING.
All drawings and visuals are provided for illustrative purposes only and are indicative proposals subject to detailed design and structural coordination. AA advises all measurements to be checked on site.

Specific details and materials/colours are subject to further design development.

COPYRIGHT: Artform Architects.

Rev	Description	Date	By

SCALE: 1 : 100 @A3
STATUS: PLANNING
DATE: 20/08/25
DWG No: OR/PL/114
DRAWN: EH
REV:

WEB: www.artformarchitects.com | **EMAIL:** info@artformarchitects.com
Studio Nine | 9 Stevenson Square, Manchester | **TEL** 0161 6600377

183 Oswald Road
Proposed South Elevation

artform