

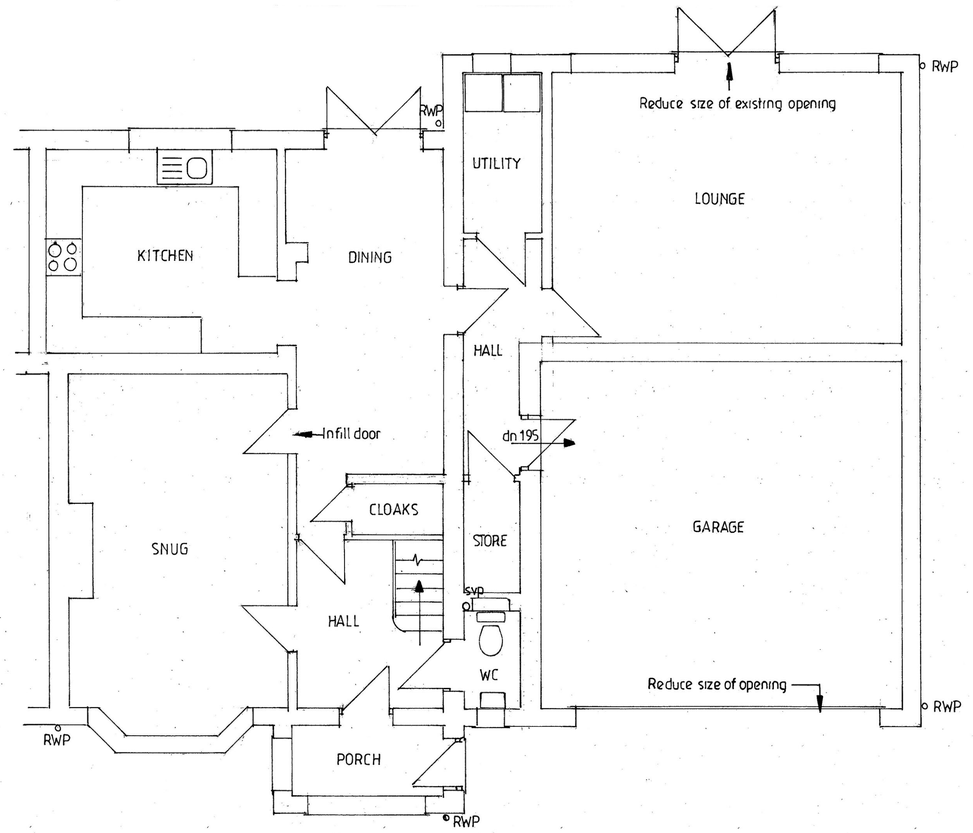


GROUND FLOOR PLAN 1:50

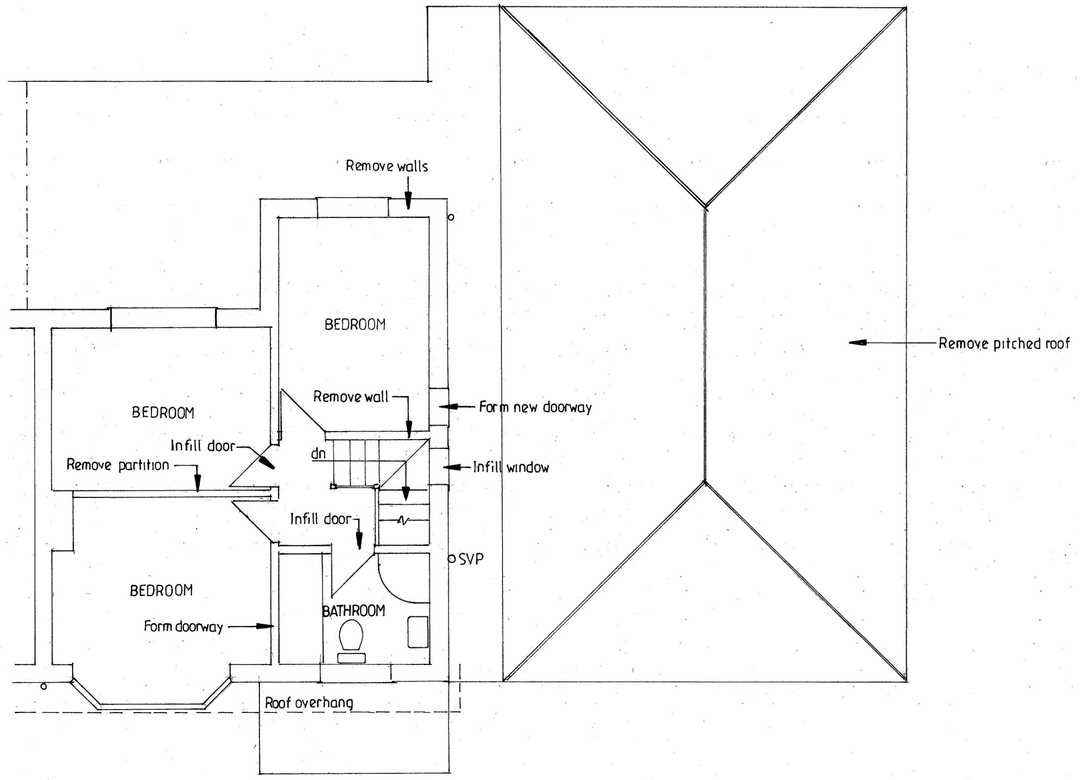


FIRST FLOOR PLAN 1:50

EXISTING FLOOR PLANS AND ELEVATIONS 1:50

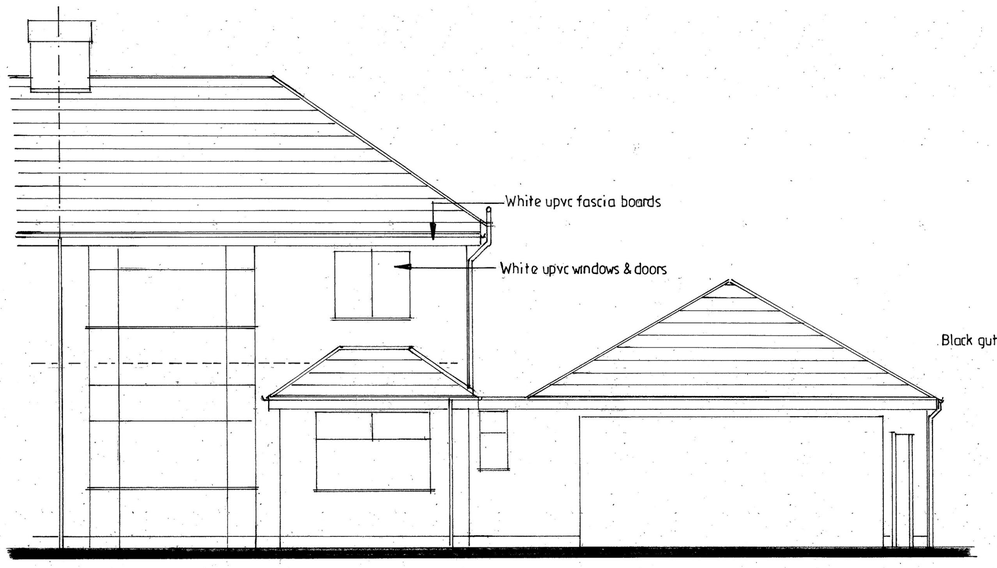

FRONT ELEVATION 1:50

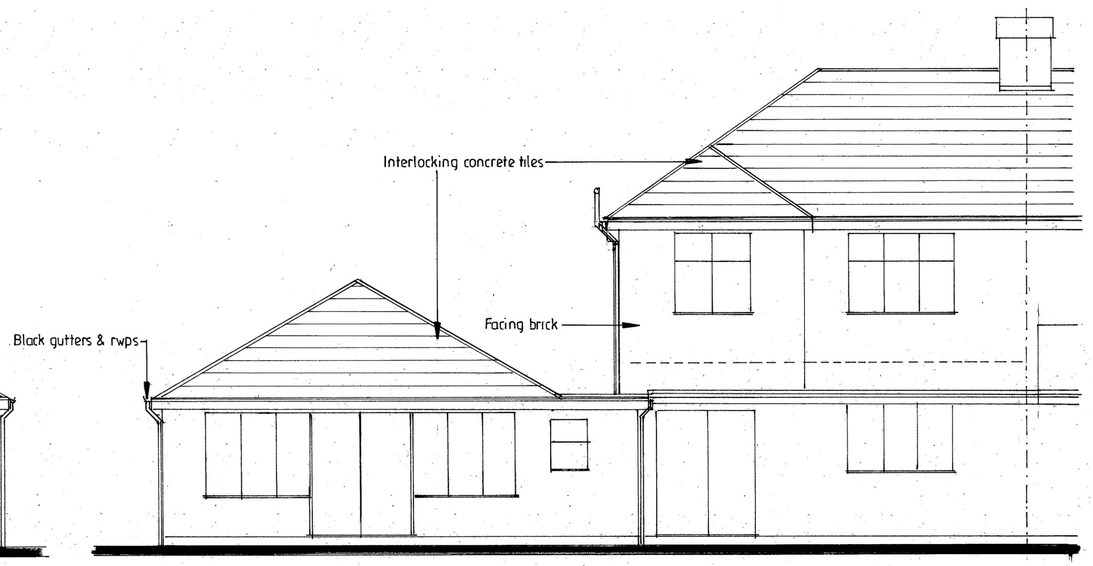

REAR ELEVATION 1:50

0 0·5 1 2 3 4 5m

SCALE BAR 1:50 at A1

PROPOSED FIRST FLOOR EXTENSION TO SIDE AND REAR

FOR MR GRAHAM TEAL

AT 7 EMERALD ROAD
WYTHENSHAWE
M22 5WA

ADRIAN HUGHES
ARCHITECTURAL SERVICES

SCALE 1:50

DATE AUG2025

DRAWING NO.
1/24/2025