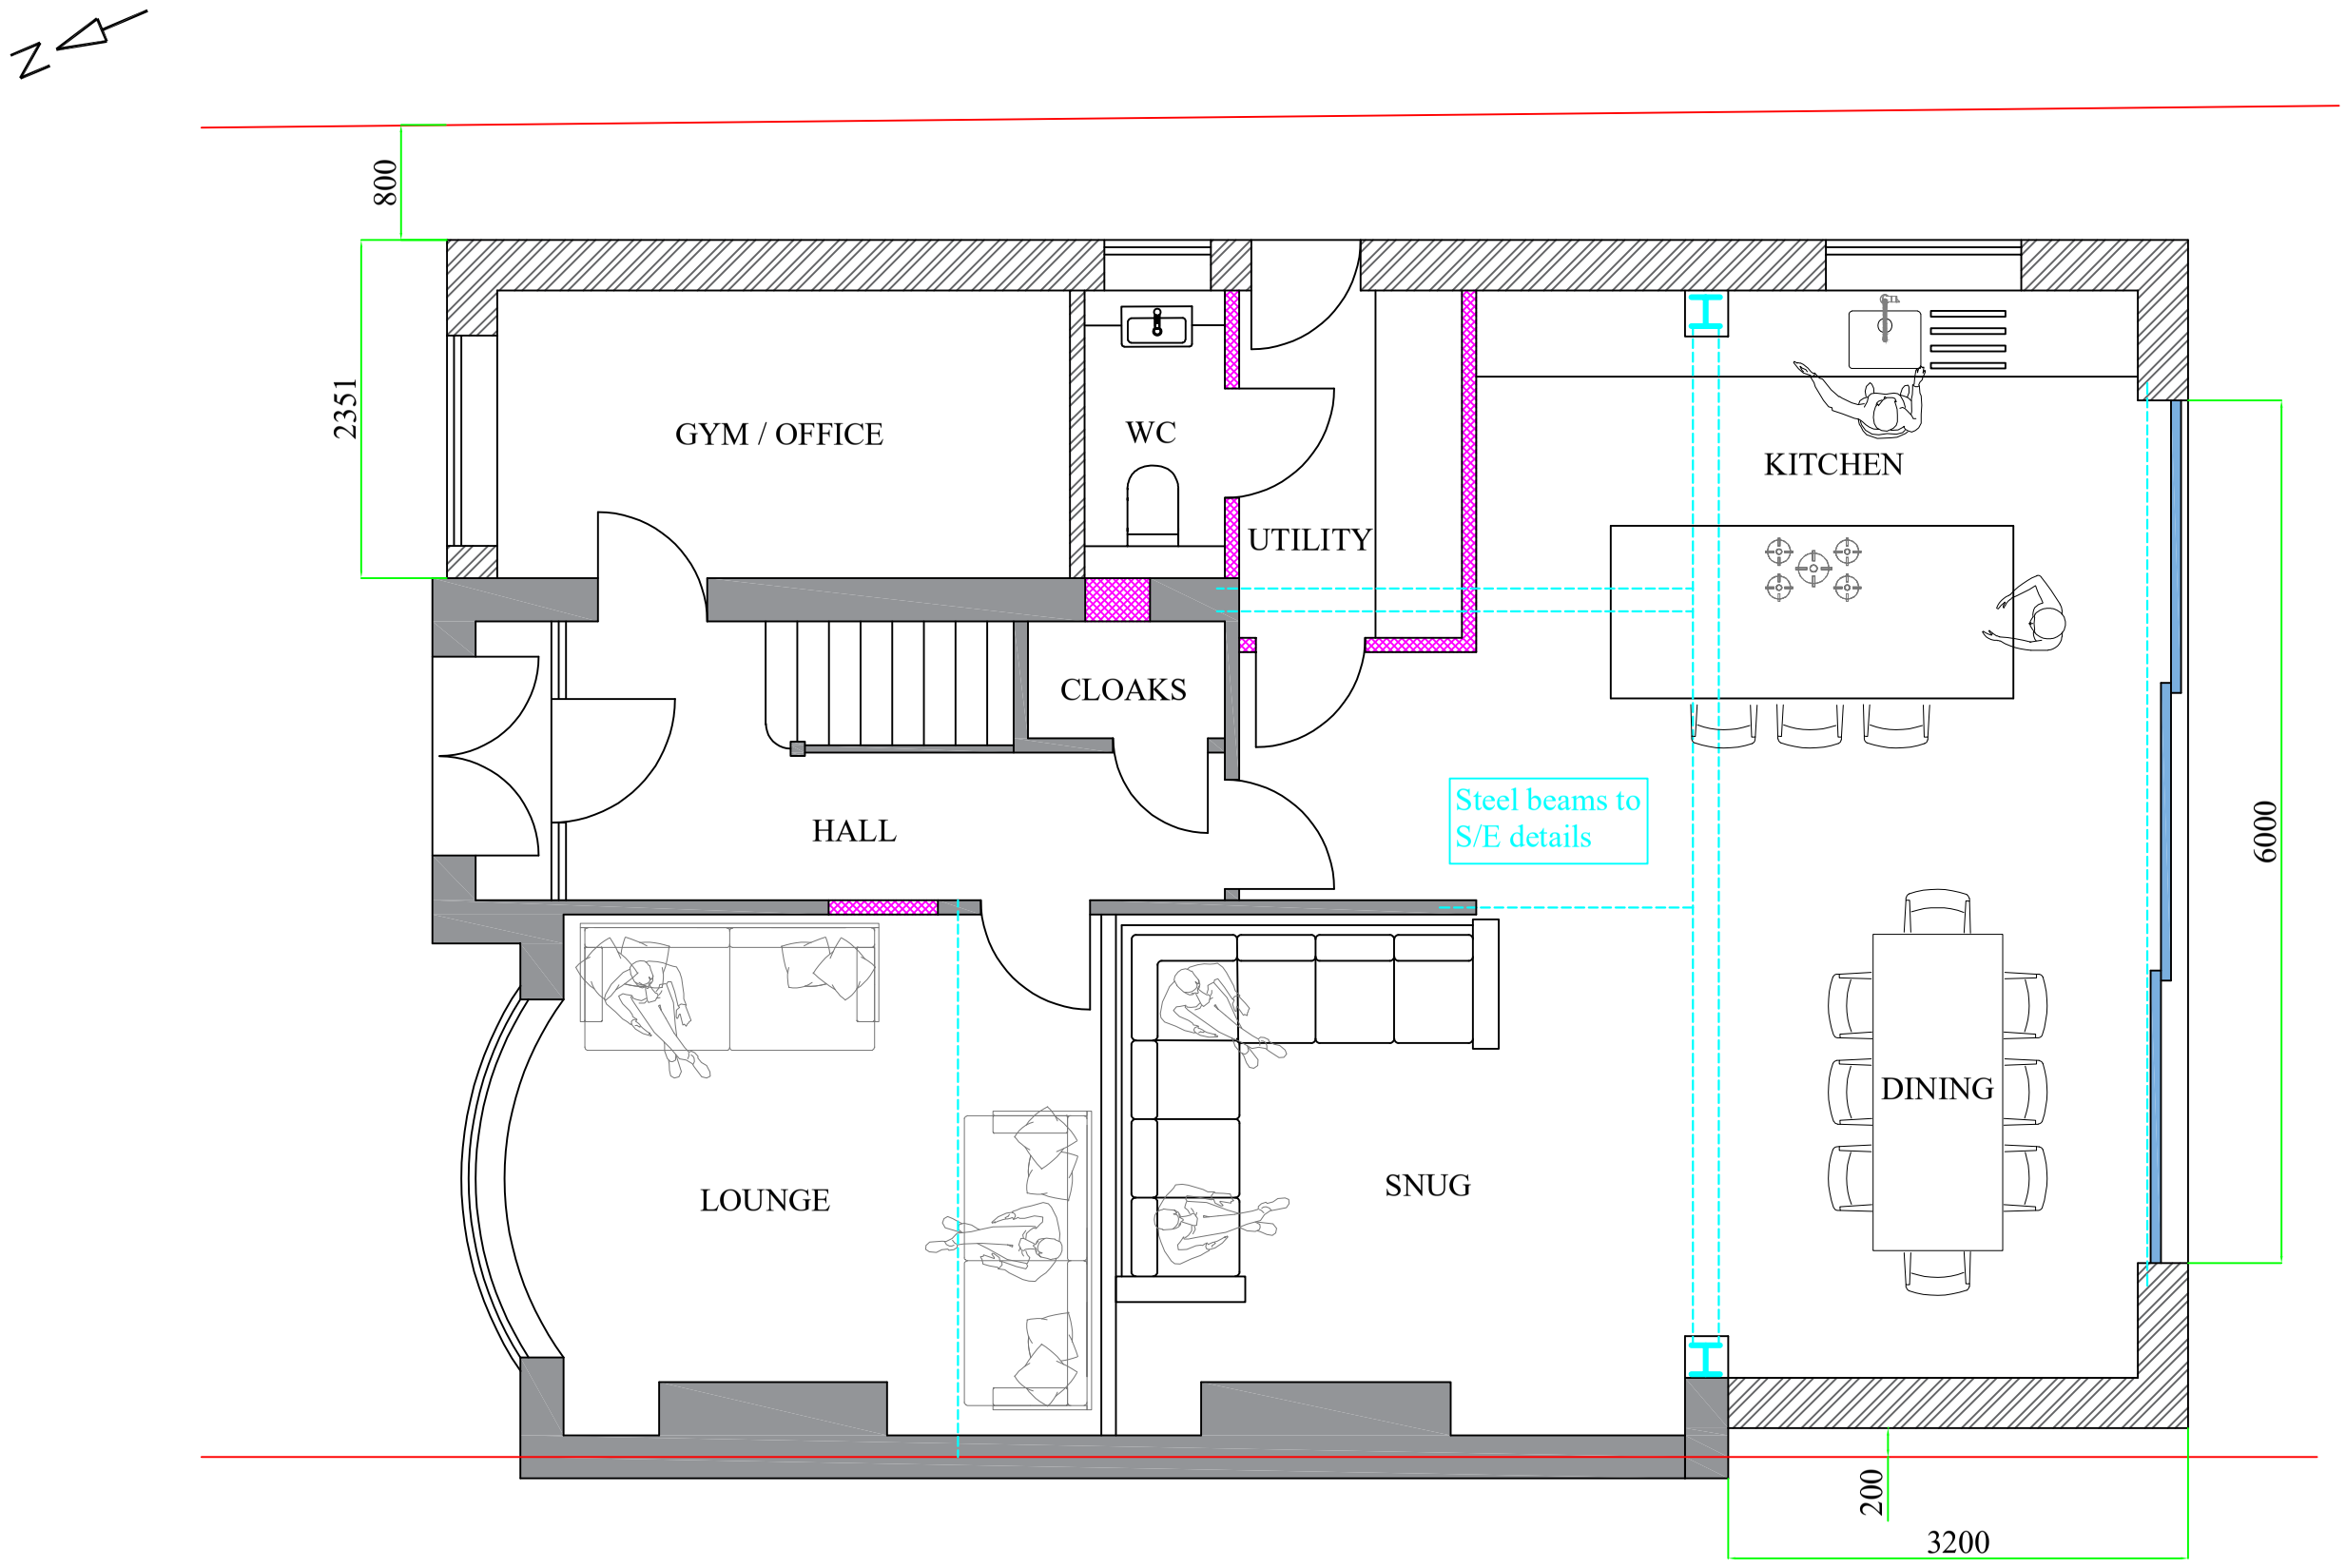


N O T E S All works are to be undertaken in accordance with the Building Regulations, and the latest British Standards. All proprietary materials and products are to be used in strict accordance with the manufacturer's recommendations. Figured dimensions to be followed in preference to scaled. All dimensions to be checked on site, in the event of any discrepancy refer to the Designer.

0 1 2 3 4 5m

SCALE BAR 1:50

12 WESTHOLME ROAD DIDSBURY M20 3QN			
New single storey side / rear extension & loft conversion			
TITLE	PROPOSED GROUND FLOOR PLAN		
SCALE	1:50	DWG REF	Dwg No
DATE	JUNE 25	12025	7