NOTES:
All dimensions must be checked on site and not scaled from this drawing.




PROPOSED SIDE ELEVATION (1 - 12 MARY FRANCE STREET) - 1:100 AT A2
VIEW A




PROPOSED FRONT ELEVATION (1 - 12 MARY FRANCE STREET) - 1:100 AT A2
VIEW B


1-6 ELIZA ST.

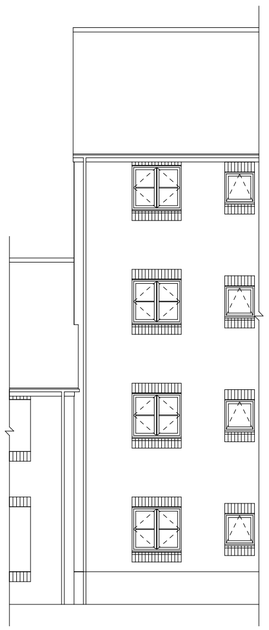

PROPOSED REAR ELEVATION
(1 - 12 MARY FRANCE ST.) -
1:100 AT A2 VIEW C

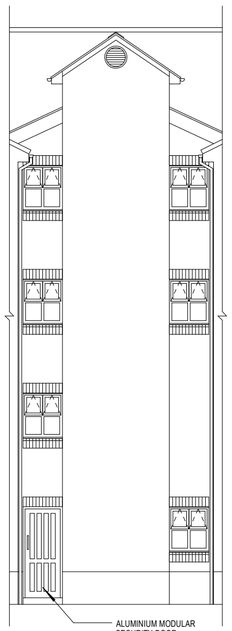

PROPOSED REAR ELEVATION
(1 - 12 MARY FRANCE ST.) -
1:100 AT A2 VIEW D

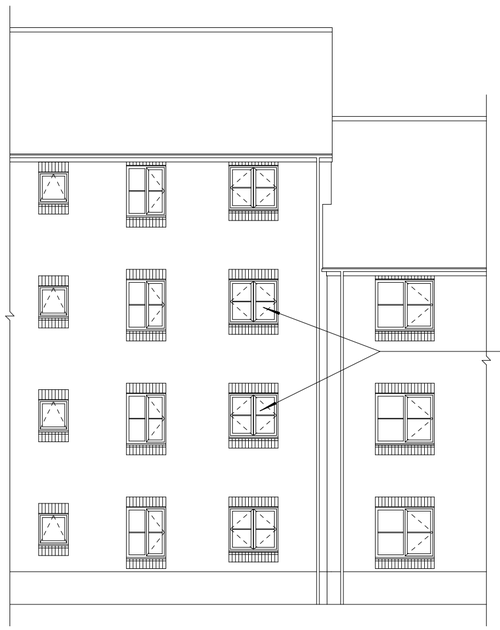

PROPOSED REAR ELEVATION
(1 - 12 MARY FRANCE ST.) -
1:100 AT A2 VIEW E

1-6 ELIZA ST.

0 1 2 3 4 5m

Rev.
Client
PLACES FOR PEOPLE (A&I)

Job Title
PROPOSED WINDOW AND DOOR REPLACEMENT SCHEME AT FLATS 1 - 12, 25 MARY FRANCE STREET AND FLATS 1 - 6, 11 ELIZA STREET, HULME, MANCHESTER, M15 5FN

Drawing Title
PROPOSED ELEVATIONS
1-12 MARY FRANCE STREET

Scale 1:100 AT A2
Date JUNE 25 Drawn by I.C.

Drg No. PfP / MFS_ES / 03 Rev.

© copyright