

A3

Plant Screen

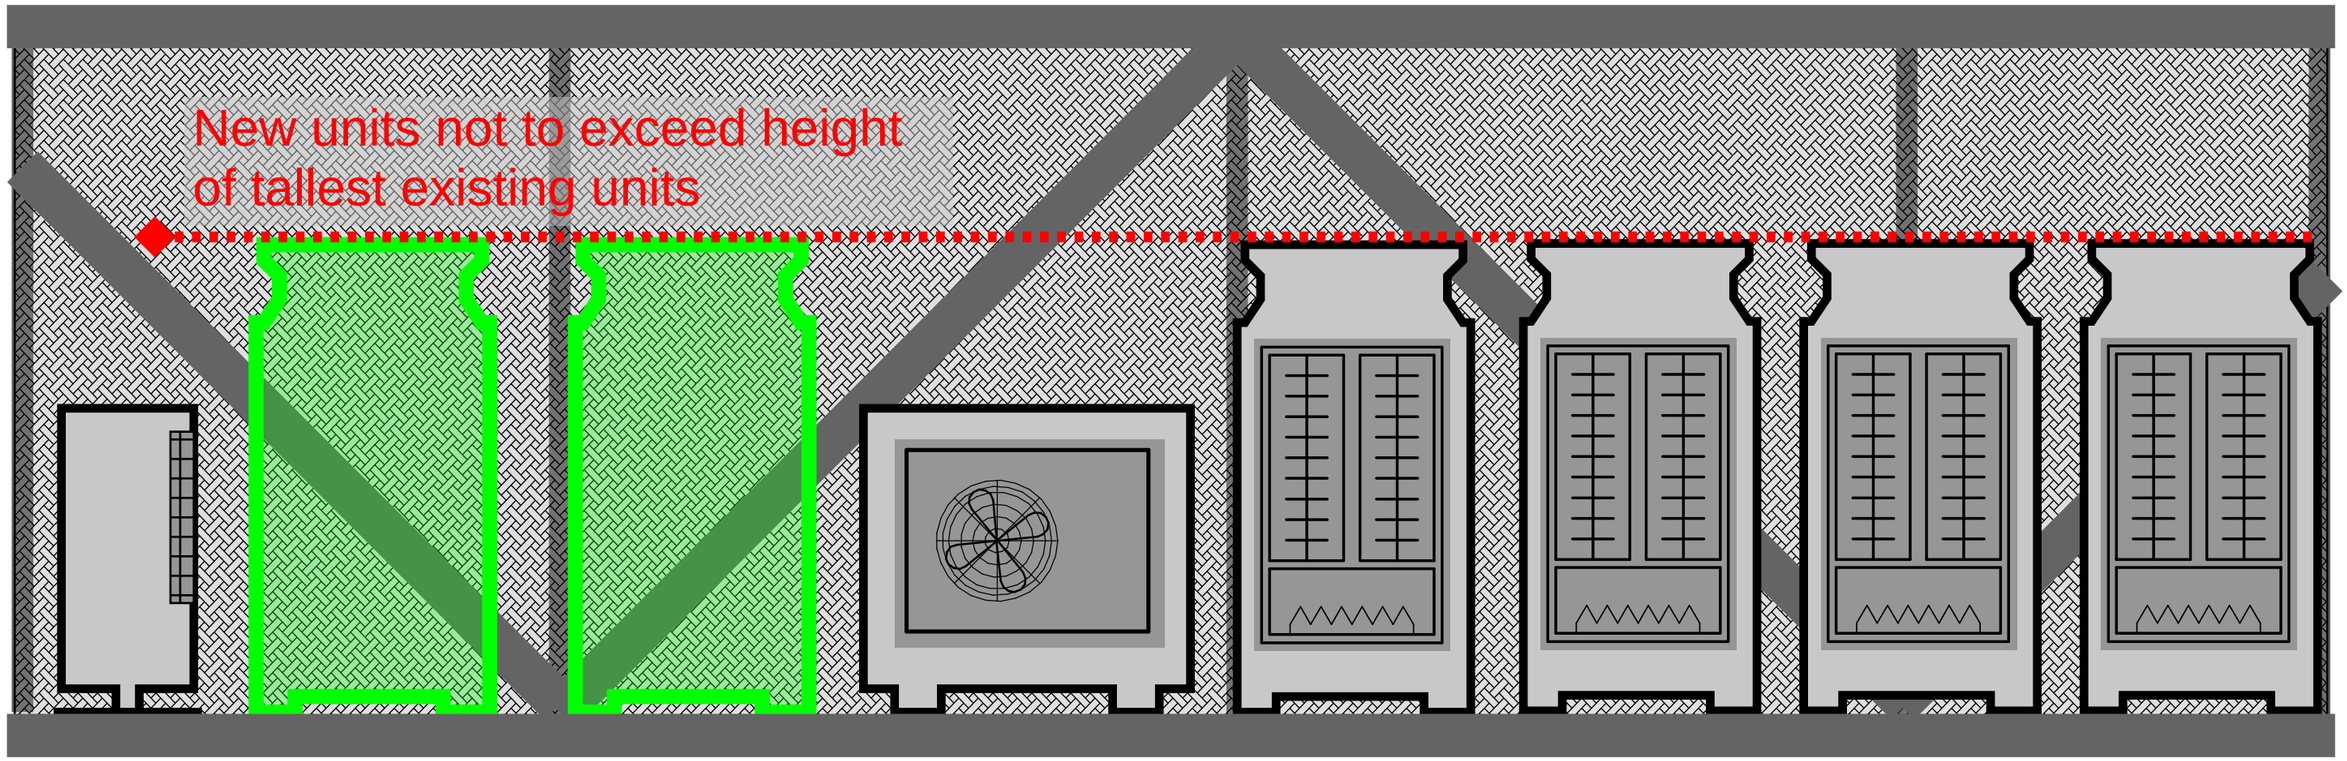

Proposed new outdoor
mechanical plant equipment

Existing outdoor mechanical plant equipment

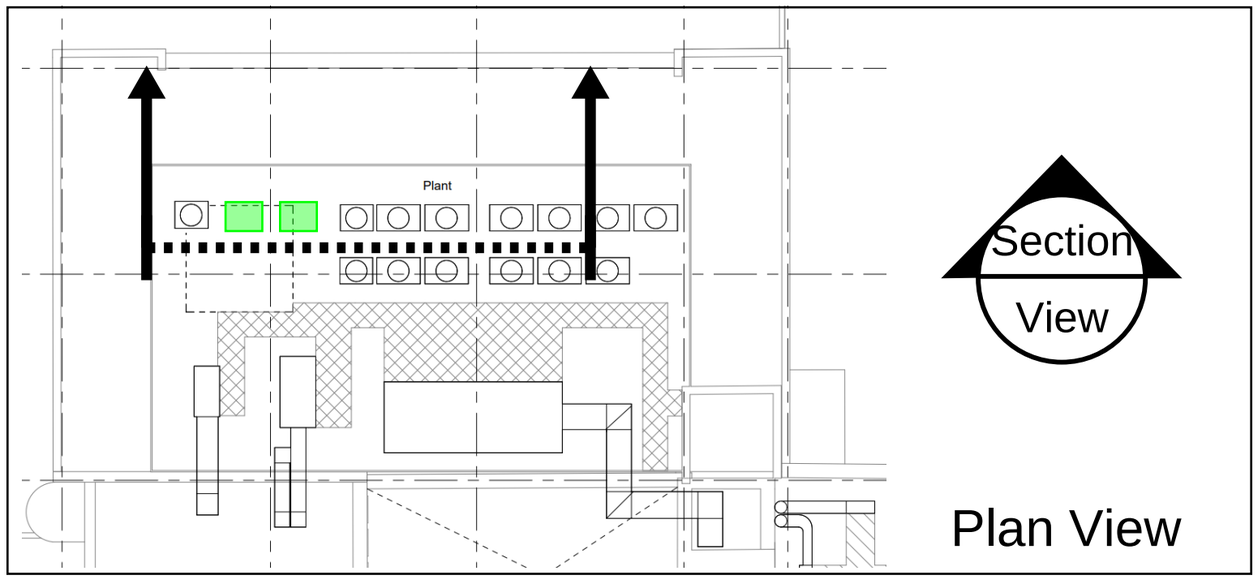

ARUP

Job Title: NOMA Redfern Whitebox		Job No.: 283842-60
Sketch Title: Mechanical Roof Plant Section View		Sketch No.: SK-XX-XXXX
Purpose of Issue: For Information		Scale: NTS
By: AM	Revision: P01	Date: 29/07/25

© Arup