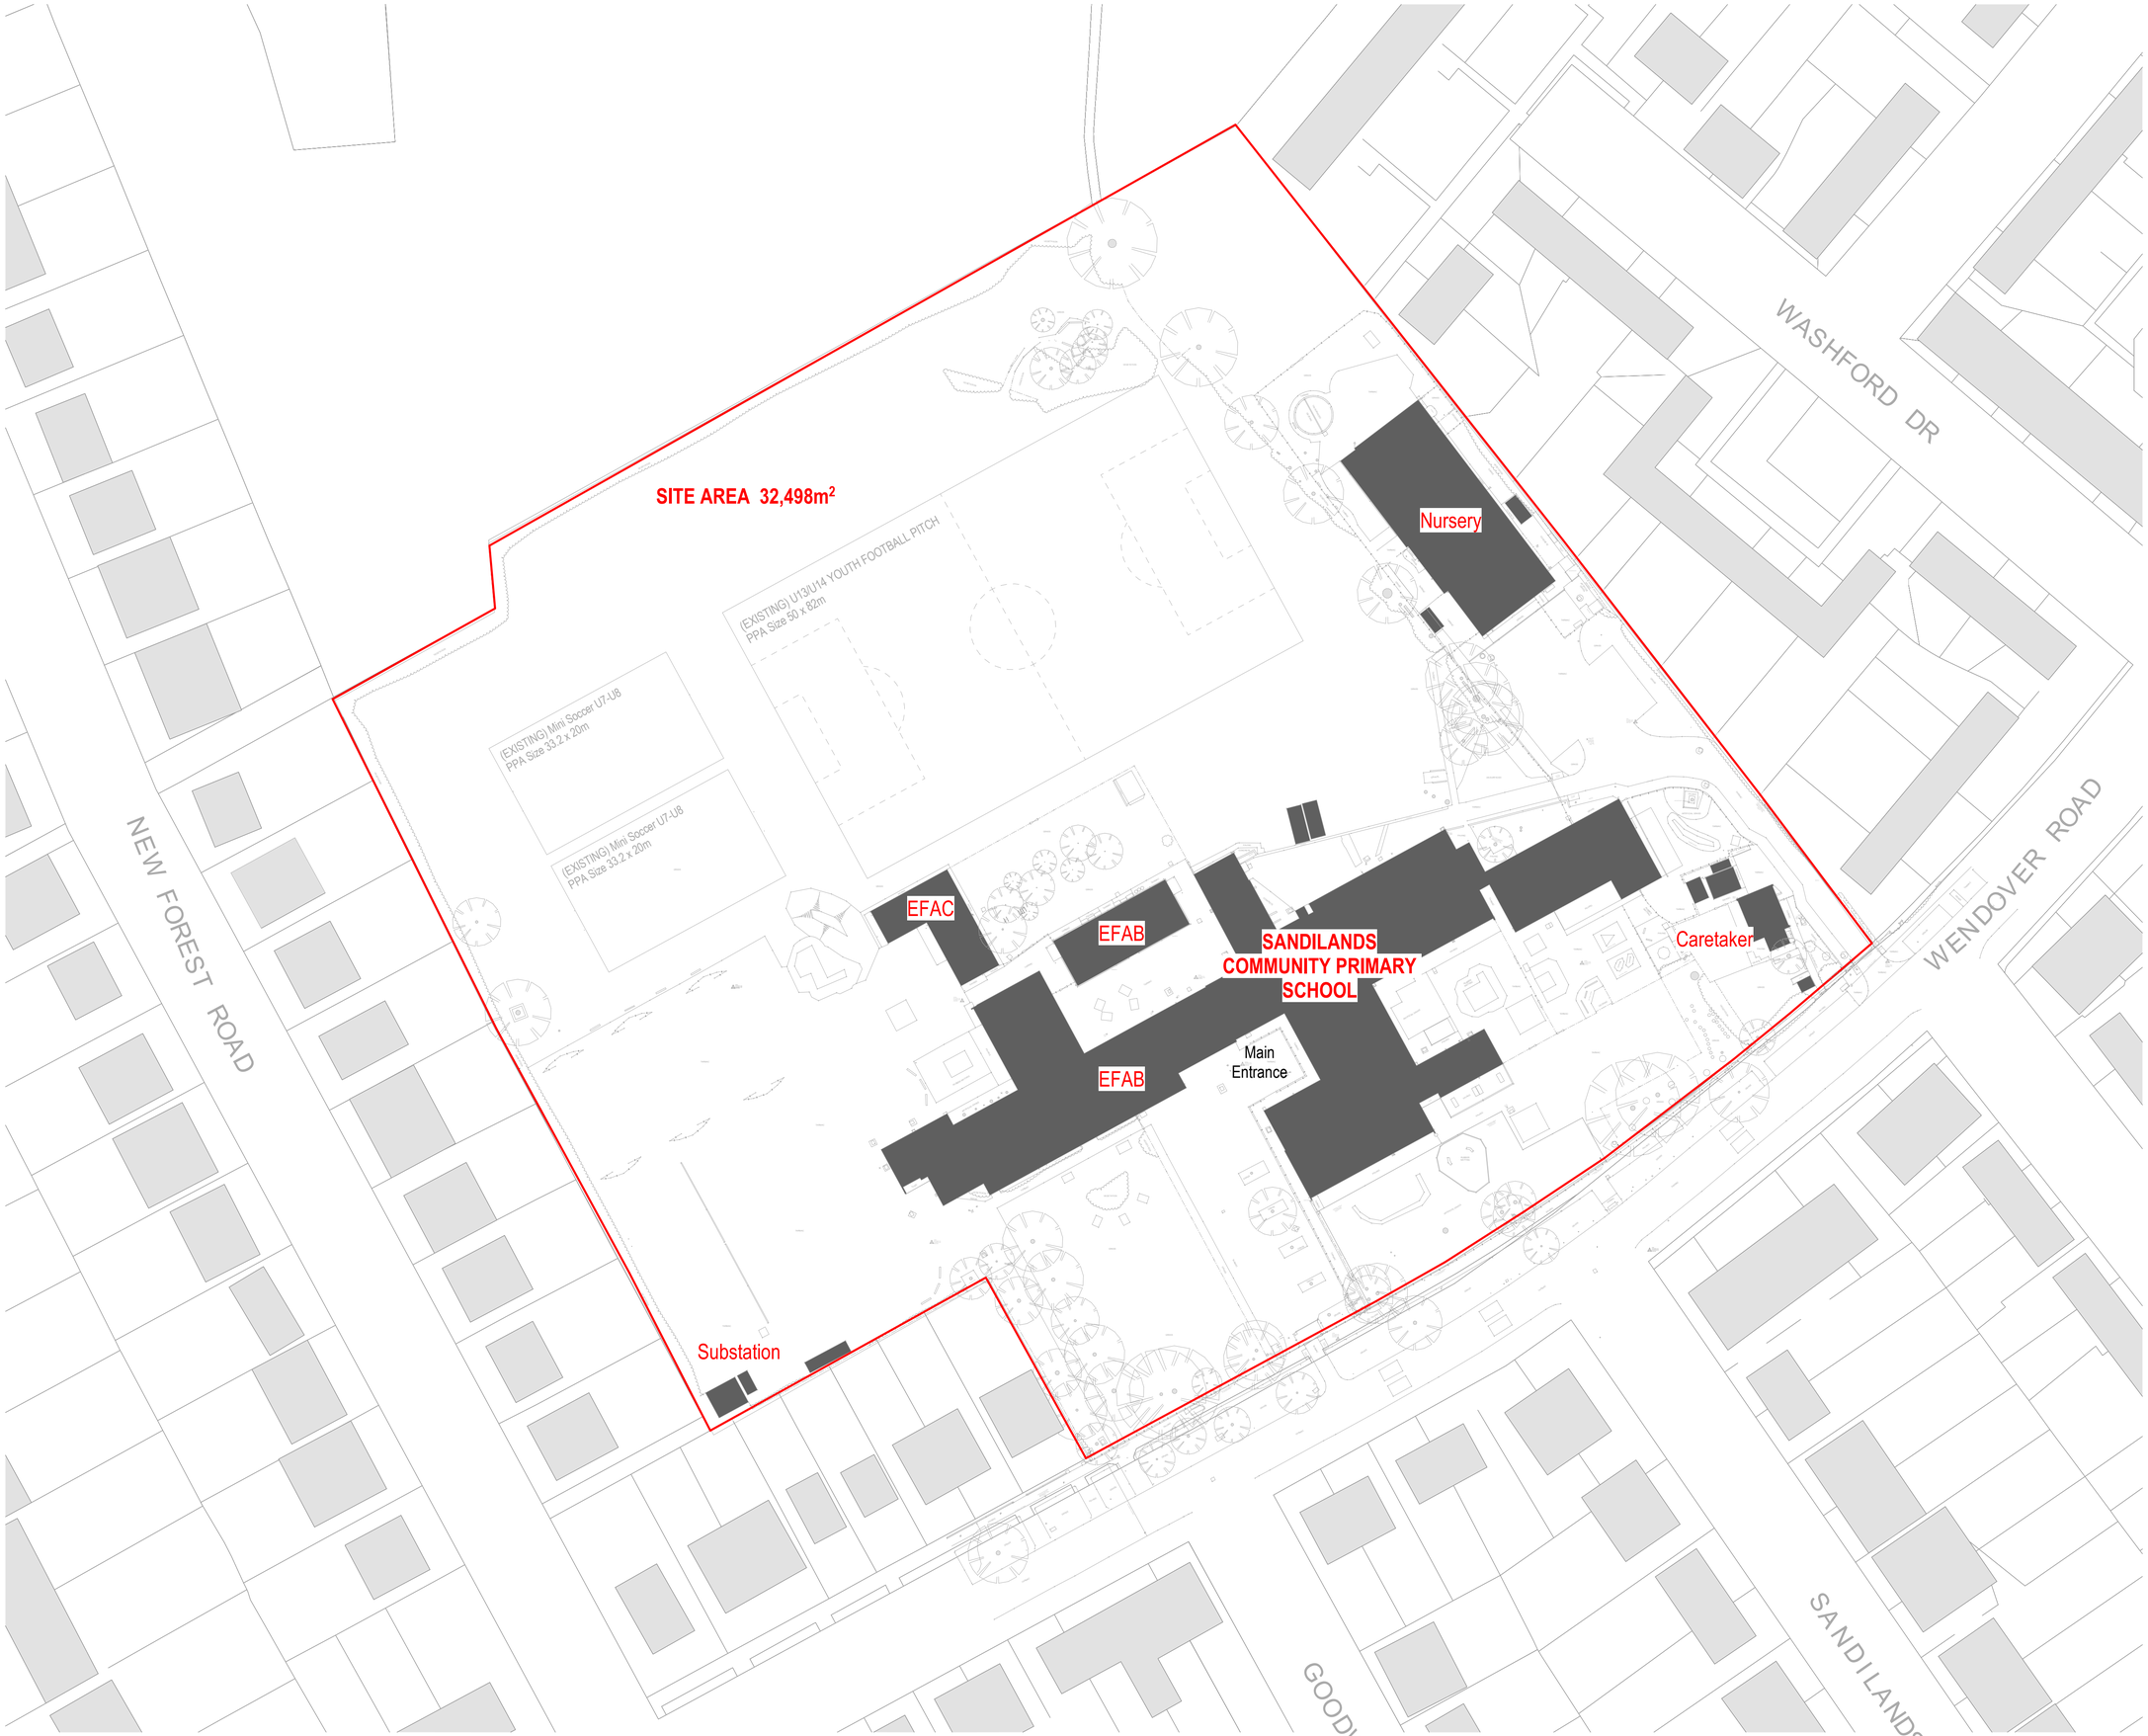


NOTES

Copyright: All rights reserved. This drawing must not be reproduced without permission. This drawing must not be scaled.
Dimensions are in millimetres unless specified.

Rev	Date	Notes	By	Che
P4	03/05/23	PLANNING ISSUE	LR	hmd
P3	20/04/23	Sport provision revised	LR	hmd

Key

Application Site Boundary

NORTH

0 5 10 25 50

Scale 1: 500 @ A1 (1: 1000 @ A3)

elliswilliams

Project Number: 2914
Project Name: Sandilands Primary School

Drawing Status: Stage 3
Drawing Number: **SRP1034- EWA- ZZ- ZZ- D- A- 9000**
Drawing Name: Existing Site Plan

Date: 16.01.23 Rev: P4
Drawn By: LR Scale: 1 : 500

Wellfield Chester Road Preston Brook WA7 3BA
T: 01928 752200 E: info@ewa.co.uk W: ewa.co.uk