



FRONT ELEVATION




SIDE TO Nº10

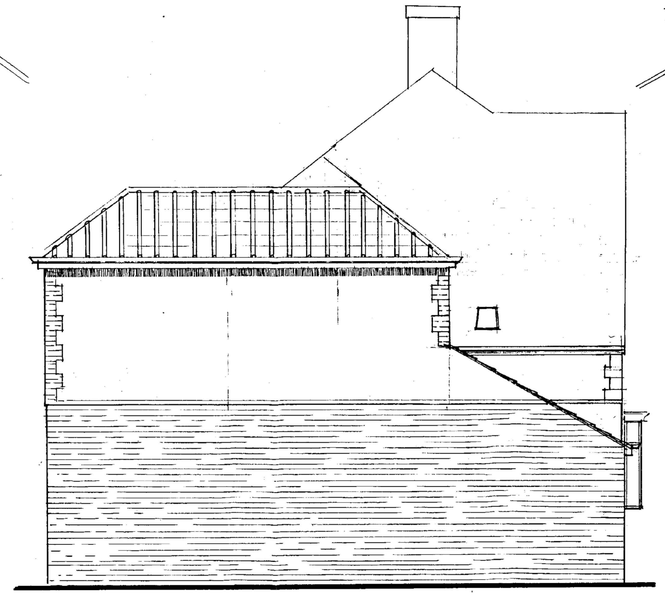


REAR ELEVATION

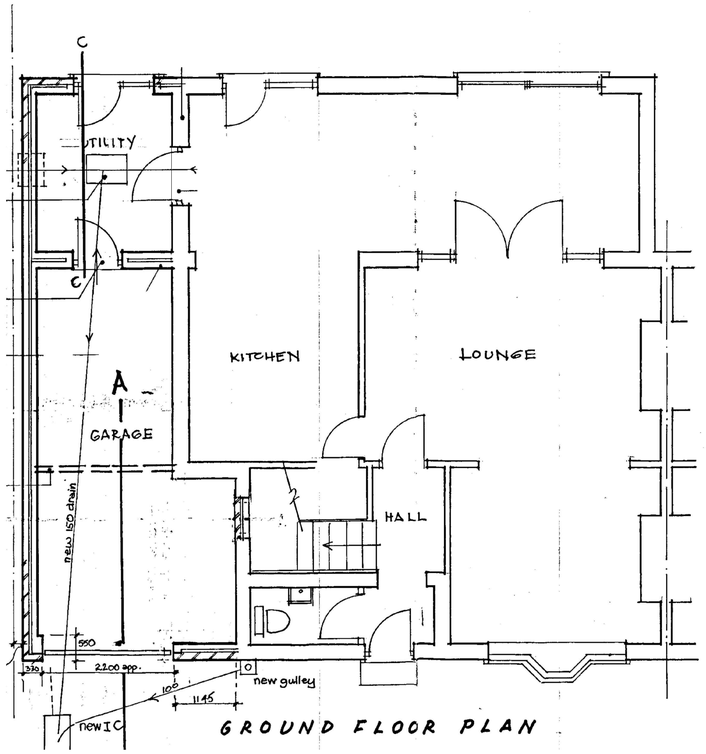

GROUND FLOOR PLAN

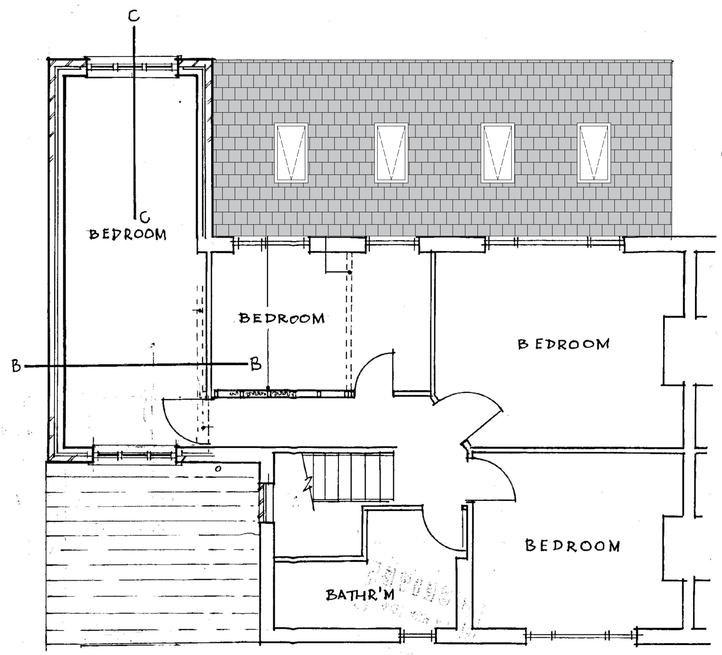

FIRST FLOOR PLAN

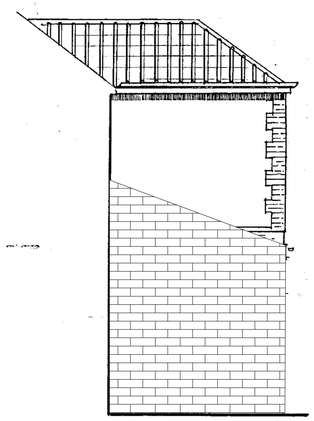

SIDE FACING Nº 6

NOTES:

Grace Architecture take no responsibility for any dimensions obtained by scaling from this drawing. If no dimension is shown the recipient must ascertain the dimension specifically from the Contract Administrator or by site measurement. Supplying this drawing in digital form is solely for convenience and no reliance may be placed on digital data. All data must be checked against hard copy. Dimensions must be checked on site. Any discrepancies must be reported to the Contract Administrator immediately. This drawing is copyright of Grace Architecture.

Client: GMC

Project: 8 Ruabon Road Didsbury

Pr	Preliminary		C	Contract	
F	Feasabilty		Cn	Construction	
P	Planning	■	As	As Built	
T	Tender		Other		

Title: Proposed Plans

Drwg Scale: 0 500mm 1m Scale 1:50 A3

Drawing No: 050-05

Revision: a

Shady Oak
Marple Road
Offerton
Stockport
SK2 5HF

www.gracearchitecture.co.uk
gracearchitecture@gmail.com