


REAR ELEVATION (EAST)

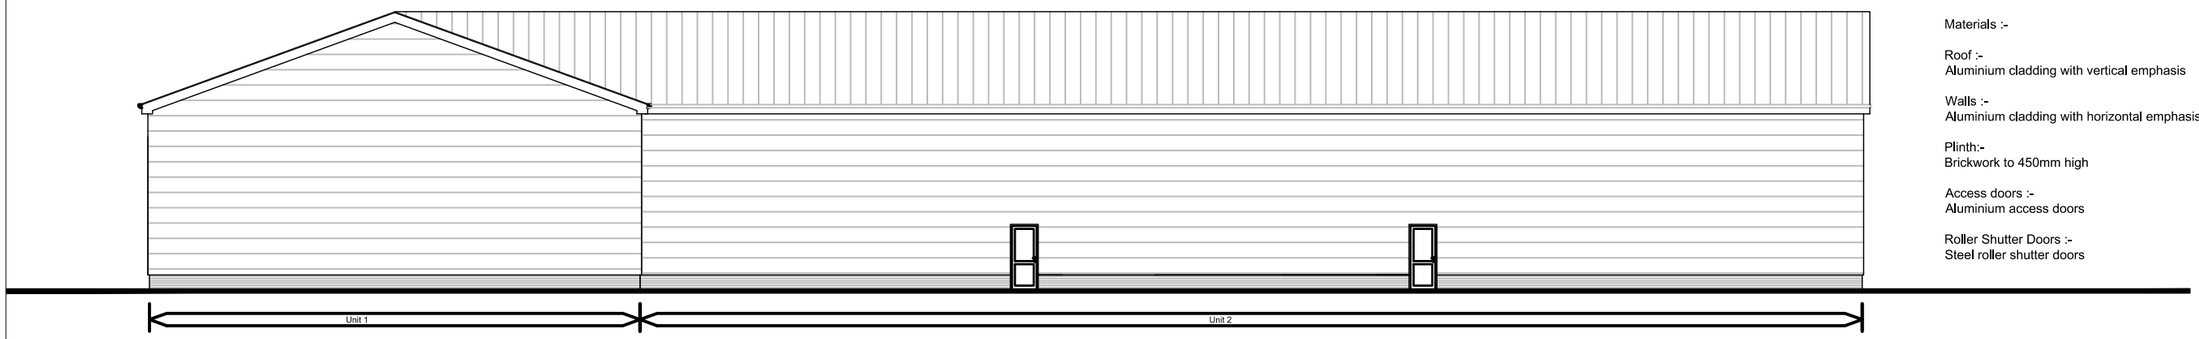

Materials :-

Roof :-
Aluminium cladding with vertical emphasis


Walls :-
Aluminium cladding with horizontal emphasis

Plinth:-
Brickwork to 450mm high


Access doors :-
Aluminium access doors

Roller Shutter Doors :-
Steel roller shutter doors

SIDE ELEVATION (NORTH)

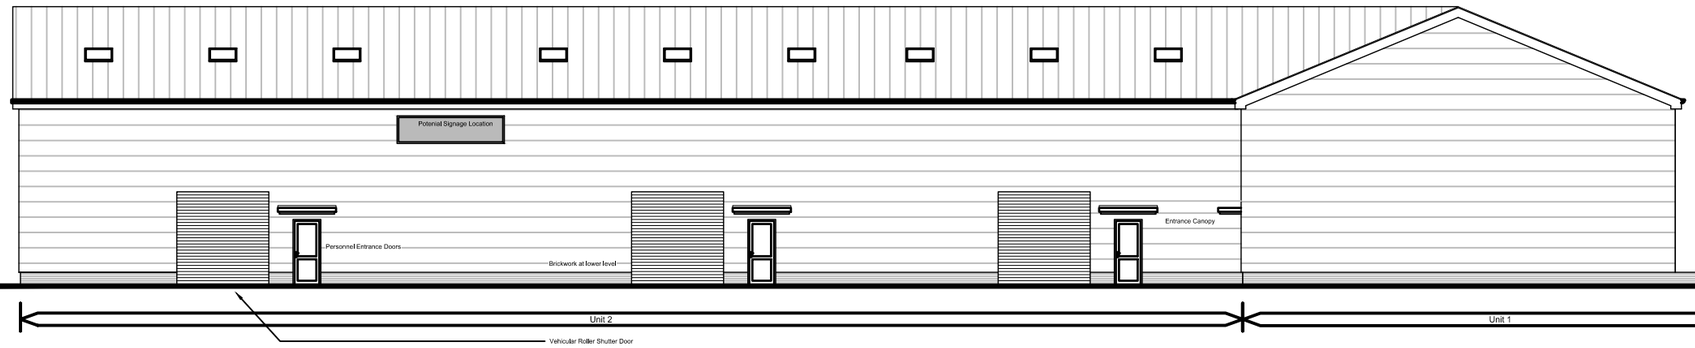

SIDE ELEVATION (SOUTH)

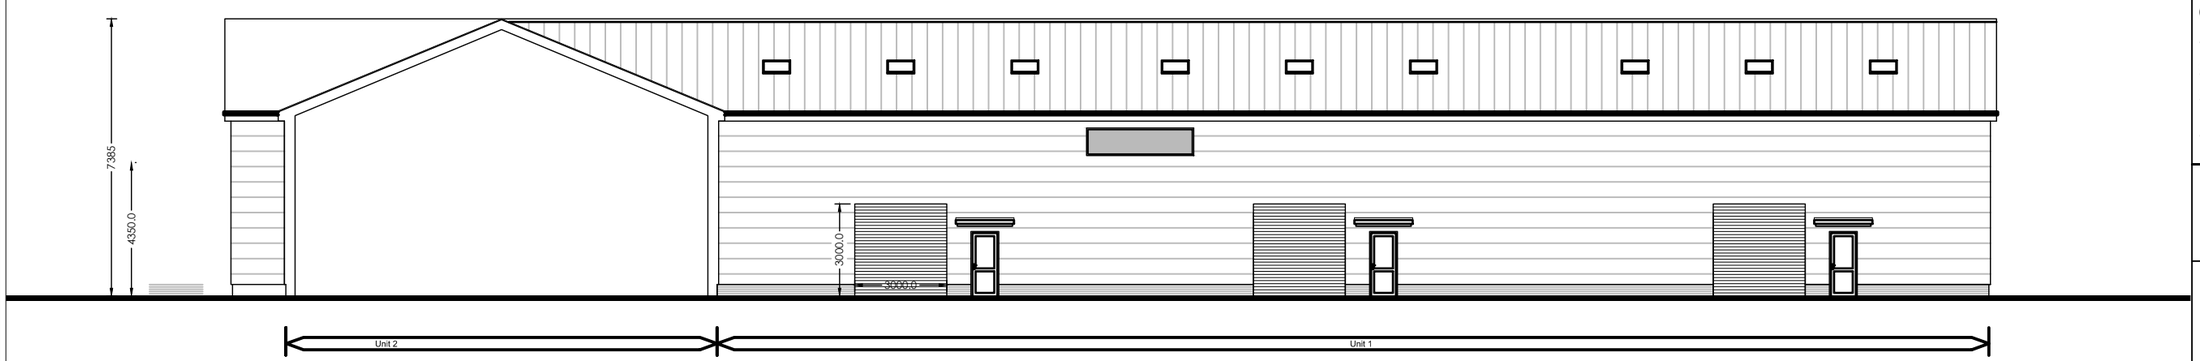

FRONT ELEVATION (WEST)

Notes :-
Do not scale from this drawing .

All dimensions to be checked on site prior to the commencement of works.

All work & drainage to be to the entire satisfaction of the local authority , statutory undertakings & in accordance with the current building regulations.

Any drains passing under building to be exposed & encased in 150mm conc.

All structural timber is to be stress graded

Rev.		By	Date

pha ARCHITECTS

Chartered Architects & Interior Designers

1 Cranleigh Avenue
Stockport
SK4 3 PZ

Tel : 07581 056 056

Site
Clifton Street
Manchester

Title
Proposed Elevations

Project Manager/ Checked	Drawn By	Scale	Date
		1:200@ A3	0723
Arch./Des.	Drawing Number	F01/CS/04	Rev. C