Proposed Front Elevation
1:50 @ A1
Rev C

Proposed Side Elevation
1:50 @ A1
Rev C

Proposed Rear Elevation
1:50 @ A1
Rev C

Proposed Roof Plan
1:50 @ A1
Rev C

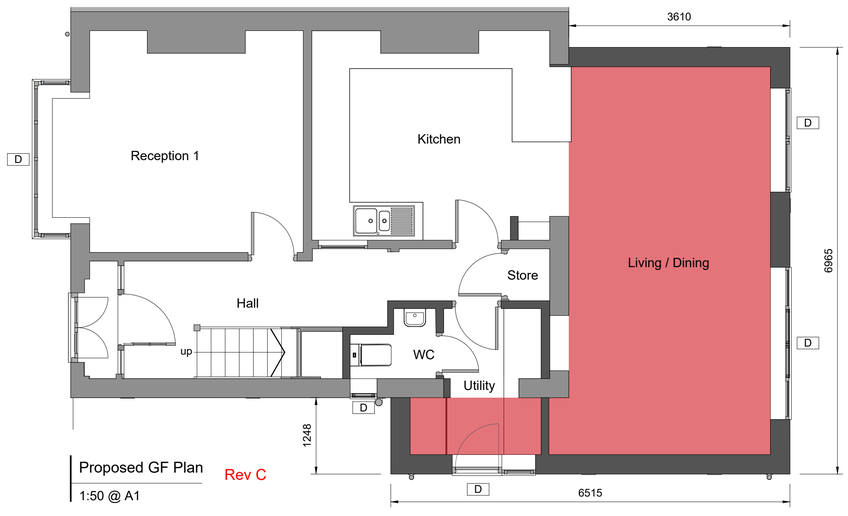

Proposed GF Plan
1:50 @ A1
Rev C

Extent of new build
New cavity construction
Existing

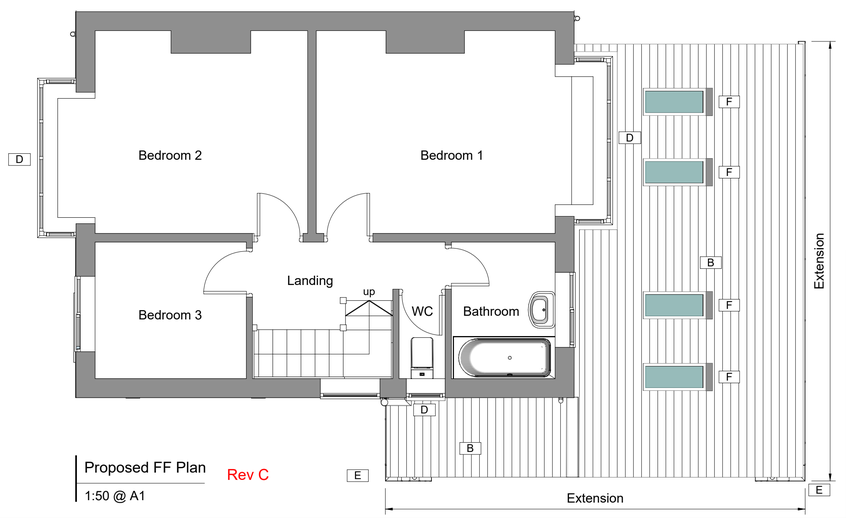

Proposed FF Plan
1:50 @ A1
Rev C

For Planning Approval

Tim Pickbourne Design

103 Higher Drive
Oulton Broad
Lowestoft Suffolk NR32 3DD
T: 01502 534884
M: 07359334910
E: tim.pickbourne@gmail.com

CLIENT:
Mr Greg Fildes

ADDRESS:
125 Fog Lane, Didsbury,
Manchester, M20 6ED

PROJECT
Extension to 125 Fog Lane, Didsbury,
Manchester, M20 6ED
Title
Proposed plans and elevations

The copyright of the detail and design contained in this drawing is the sole property of Tim Pickbourne Design. It is not to be reproduced without written consent.
Do not scale from this drawing. All dimensions to be checked at site or prior to manufacture and any discrepancy's notified to Tim Pickbourne Design.
This drawing to be read in conjunction with additional drawings listed, all relevent consultant drawings and project specification. Any discrepancy's notified to Tim Pickbourne Design before construction / fabrication commences.

IF IN DOUBT ASK

Notes:

Drawing to be read in conjunction with:

Existing AP01 rev B and Proposed AP02 rev C and AP03 rev C

Planning Material Key:

A- New brickwork to match existing
B- New roof tiles to match existing
[note low pitch roof will require proprietary interlocking type roof tile to best match]

D - New UPVC windows and doors
E- New UPVC fascia's, guttering, down pipes and SVP pipework
F- New Velux Rooflight

Rev C

Rev	Date	Revision
C	23/06/25	Proposal revised to single storey in line with Planning comments
B	05/05/25	Key updated with additional drawing
A	23/04/25	Issued for Planning

0 500 1000 2000 3000 4000
Scale 1:50

Drawn By: ATP
Date: 10/04/2025
Drwg No: AP02 rev C
Scale @ A1: 1:50