
Notes

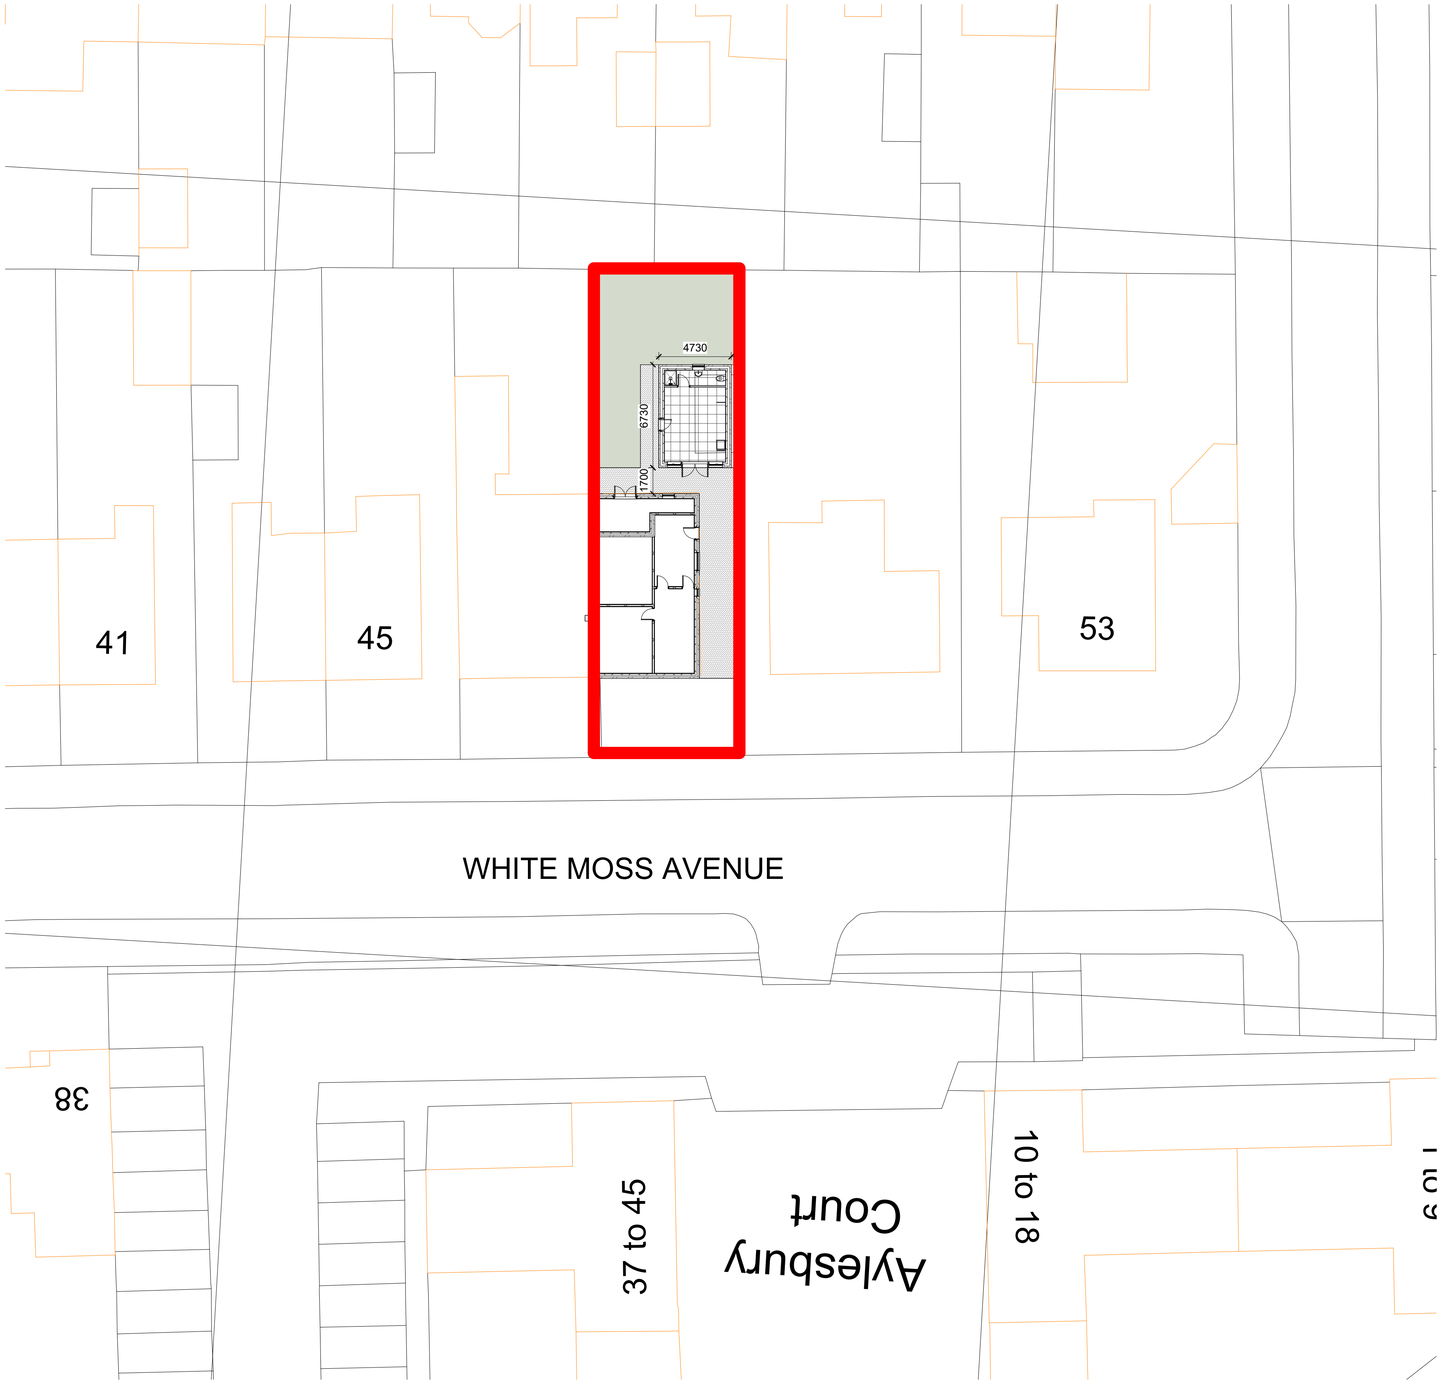

2 SITE PLAN
1 : 200



1 LOCATION PLAN
1 : 1250

RED LINE INDICATING SITE BOUNDARY
49 White Moss Avenue Manchester M21 0XS

Rev	Description	Date	Dr by	App by

original by	date created	approved by
NK	19/03/25	NK

NK Architectural
Enquiries@nkarchitectural.co.uk
0161 818 4727
www.NKARCHITRCTURAL.co.uk

client name
MR N AHMED

project
OUTHOUSE DEVELOPMENT - 49 White Moss Avenue Manchester M21 0XS

drawing
SITE AND LOCATION PLAN

computer file	plot date
C:\Users\TRADE\Dropbox\NKARC\49 White Moss Avenue Manchester M21 0XS\49 White Moss Avenue M21 0XS.rvt	

project number	scale
2021.0042.2247	As indicated @A1

drawing number	rev	issue status
A105	A	PLANNING

This drawing is to be read in conjunction with all related drawings. All dimensions must be checked and verified on site before commencing any work or producing shop drawings. The originator should be notified immediately of any discrepancy.
This drawing is copyright and remains the property of NK Architectural.