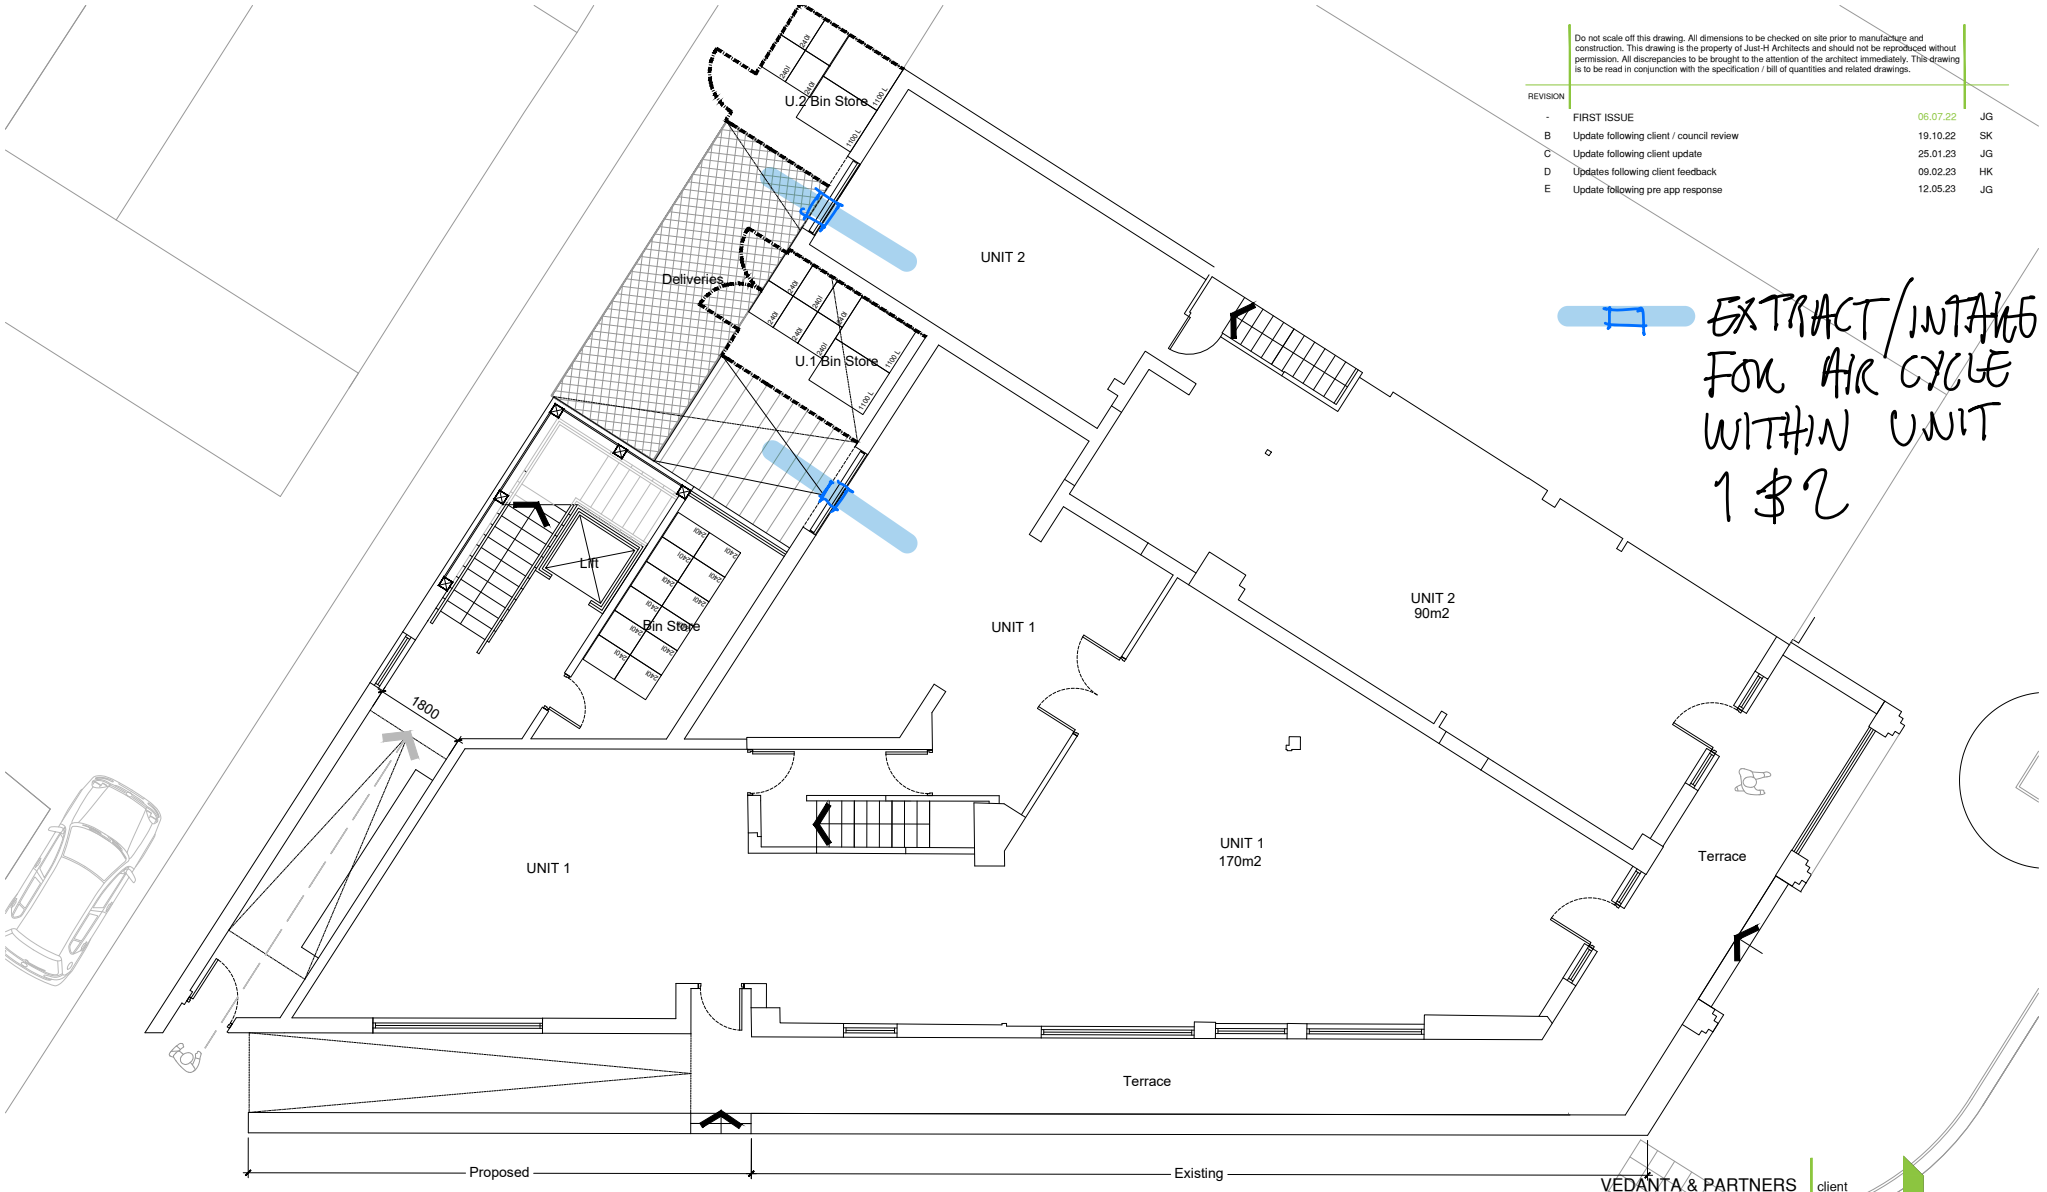


Do not scale off this drawing. All dimensions to be checked on site prior to manufacture and construction. This drawing is the property of Just-H Architects and should not be reproduced without permission. All discrepancies to be brought to the attention of the architect immediately. This drawing is to be read in conjunction with the specification / bill of quantities and related drawings.

REVISION			
-	FIRST ISSUE	06.07.22	JG
B	Update following client / council review	19.10.22	SK
C	Update following client update	25.01.23	JG
D	Updates following client feedback	09.02.23	HK
E	Update following pre app response	12.05.23	JG

PROPOSED GROUND FLOOR


BARLOW MOOR ROAD

VEDANTA & PARTNERS	client
577 -579 WILBRAHAM ROAD CHORLTON, M21 9AH	project
PROPOSED GROUND FLOOR PLAN	title
VP.01	job No.
AL.01	dwg No.
1:100 @ A3	scale
JG	drawn

Just H Architects
46 Manchester Road
Chorlton
Manchester
M21 9PH
0161 237 5500
info@justharchitects.co.uk

Do not scale off this drawing. All dimensions to be checked on site prior to manufacture and construction. This drawing is the property of Just-H Architects and should not be reproduced without permission. All discrepancies to be brought to the attention of the architect immediately. This drawing is to be read in conjunction with the specification / bill of quantities and related drawings.

REVISION			
A	FIRST ISSUE	06.07.22	JG
B	Update following client / council review	19.10.22	SK
C	Updated following first M&E review	14.12.22	SK
D	Update following client comment	25.01.23	JG
E	Updates following client feedback	09.02.23	HK

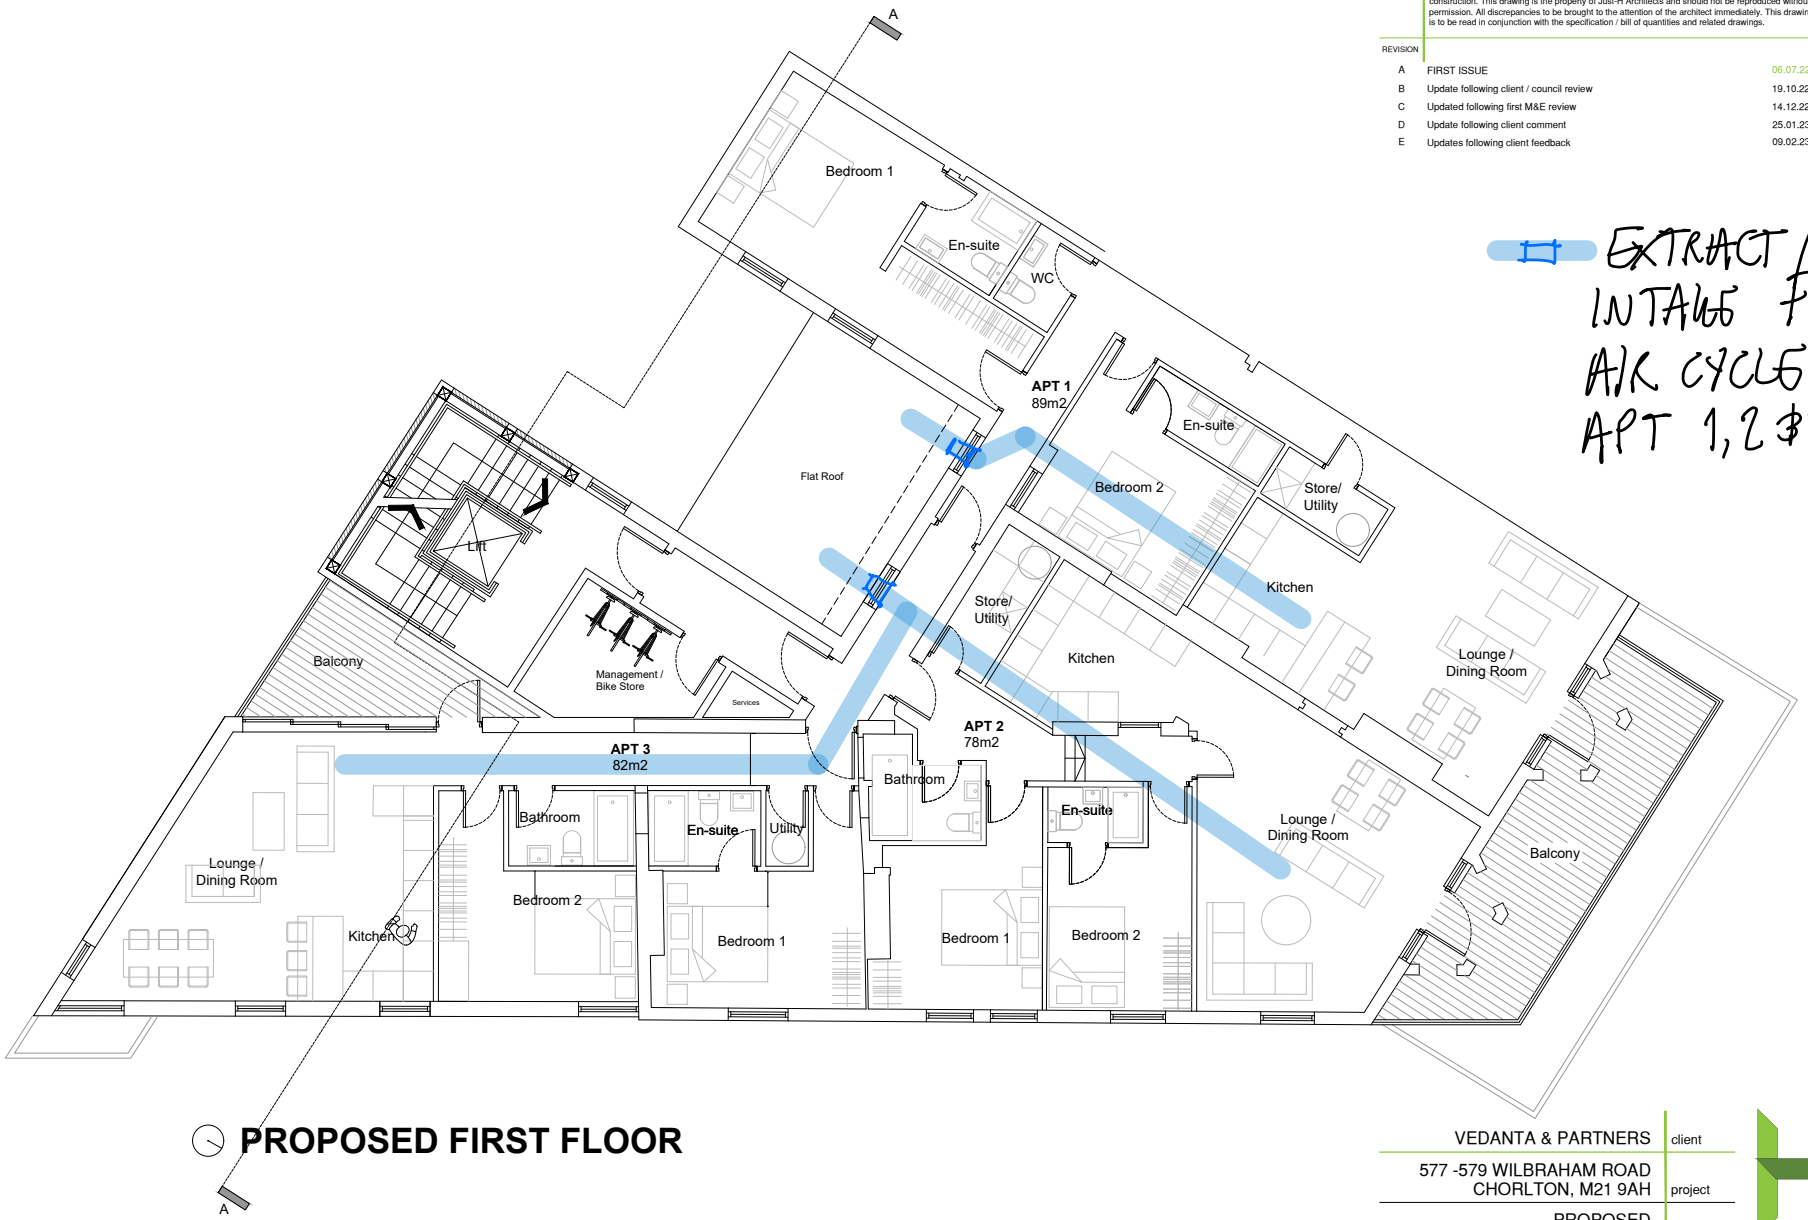

EXTRACT / INTAKE FOR A/C CYCLE APT 1, 2 & 3

PROPOSED FIRST FLOOR


VEDANTA & PARTNERS	client
577 -579 WILBRAHAM ROAD CHORLTON, M21 9AH	project
PROPOSED FIRST FLOOR PLAN	title
VP.01	job No.
AL.02	dwg No.
1:100 @ A3	scale
JG	drawn

Just H Architects
46 Manchester Road
Chorlton
Manchester
M21 9PH
0161 237 5500
info@justharchitects.co.uk

Do not scale off this drawing. All dimensions to be checked on site prior to manufacture and construction. This drawing is the property of Just-H Architects and should not be reproduced without permission. All discrepancies to be brought to the attention of the architect immediately. This drawing is to be read in conjunction with the specification / bill of quantities and related drawings.

REVISION			
A	FIRST ISSUE	06.07.22	JG
B	Update following client / council review	19.10.22	SK
C	Updated following first M&E review	14.12.22	SK
D	Update following client comment	25.01.23	JG
E	Updates following client feedback	09.02.23	HK

EXTRACT/INTAKE FOR AIR CYCLE APT 4, 5, 6

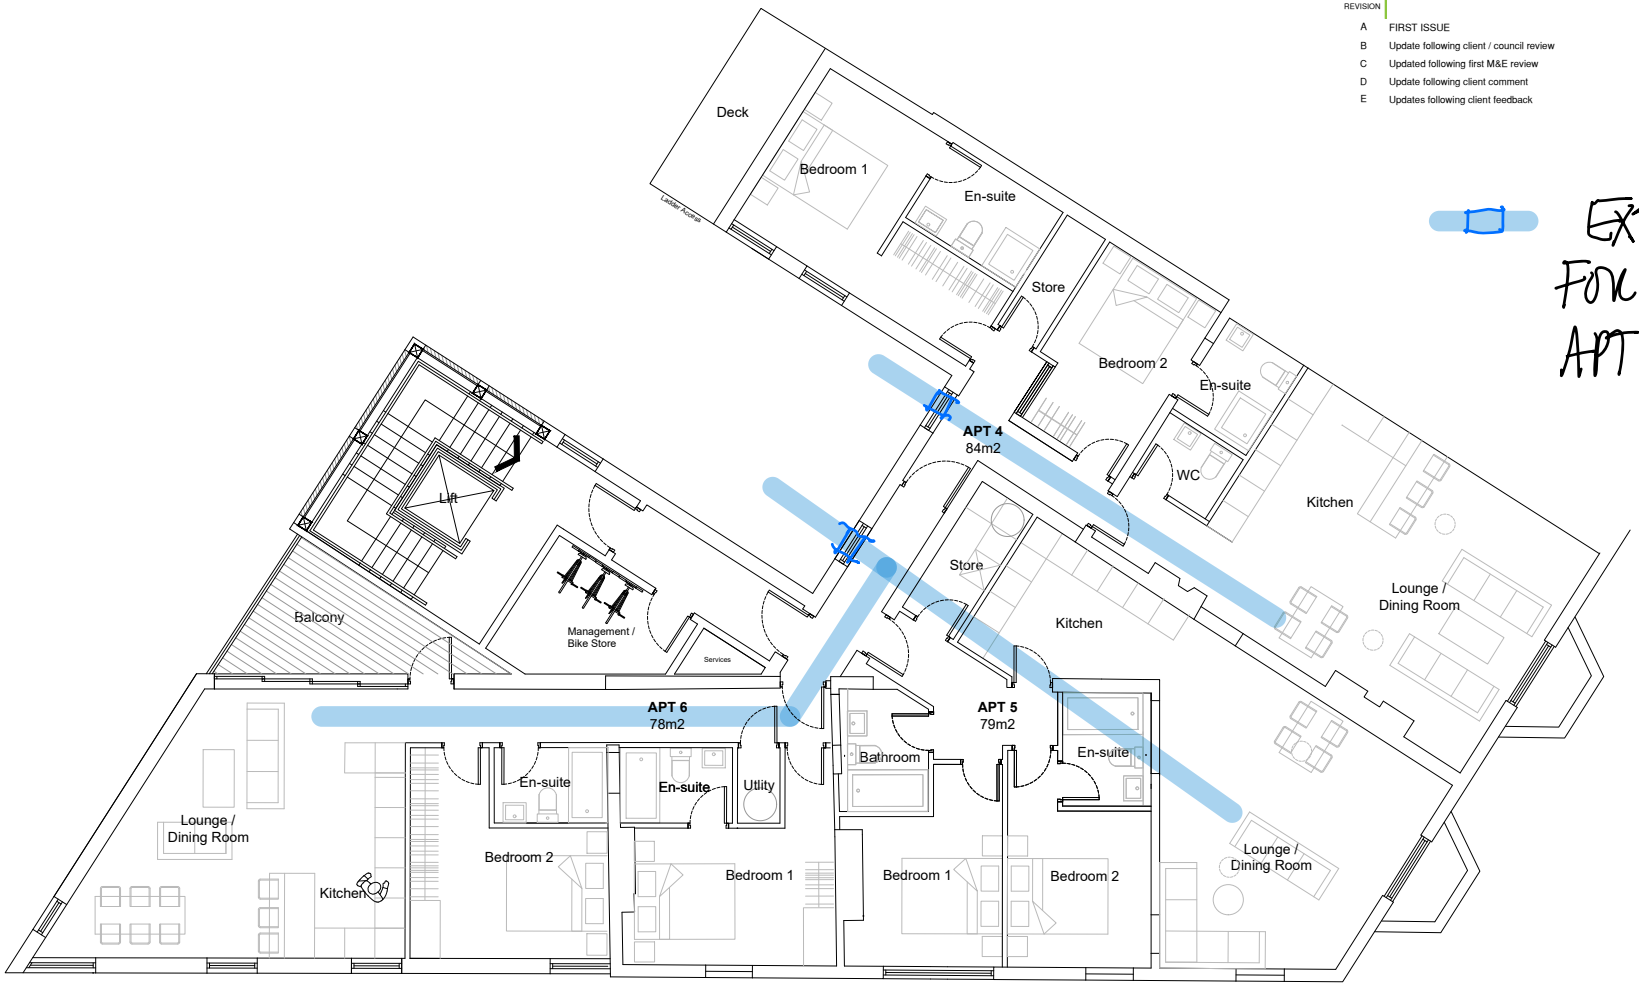


PROPOSED SECOND FLOOR

VEDANTA & PARTNERS	client
577 -579 WILBRAHAM ROAD CHORLTON, M21 9AH	project
PROPOSED SECOND FLOOR PLAN	title
VP.01	job No.
AL.03	dwg No.
1:100 @ A3	scale
JG	drawn

Just H Architects
46 Manchester Road
Chorlton
Manchester
M21 9PH
0161 237 5500
info@justharchitects.co.uk

Do not scale off this drawing. All dimensions to be checked on site prior to manufacture and construction. This drawing is the property of Just-H Architects and should not be reproduced without permission. All discrepancies to be brought to the attention of the architect immediately. This drawing is to be read in conjunction with the specification / bill of quantities and related drawings.

REVISION			
A	FIRST ISSUE	23.02.22	SK
B	Revisions following first design meeting	09.05.22	SK
C	Revision Following Comments	06.07.22	JG
D	Update following client / council review	19.10.22	SK
E	Updates following client feedback	09.02.23	HK
F	Rood hip shown on extension	24.05.23	HK

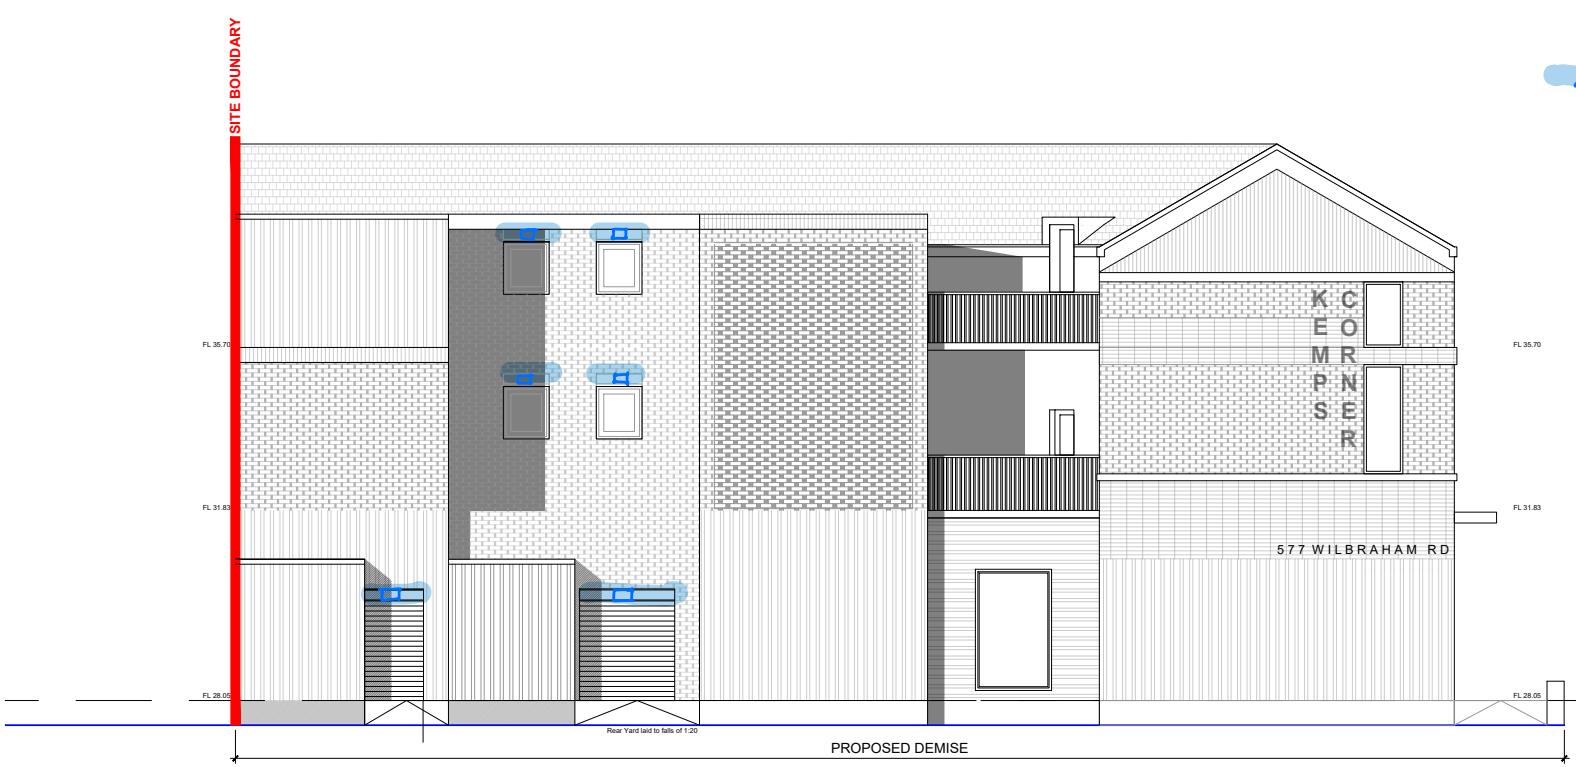

BACK ROAD ELEVATION

EXTRACT/INTAKE LOCATIONS TO BE AT REAR OF PROPERTY/AWAY FROM MAIN ROAD

VEDANTA & PARTNERS	client
577 -579 WILBRAHAM ROAD CHORLTON, M21 9AH	project
PROPOSED REAR ELEVATION	title
VP.01	job No.
AV.02	dwg No.
1:100 @ A3	scale
SK	drawn

Just H Architects
46 Manchester Road
Chorlton
Manchester
M21 9PH
0161 237 5500
info@justharchitects.co.uk



Do not scale off this drawing. All dimensions to be checked on site prior to manufacture and construction. This drawing is the property of Just-H Architects and should not be reproduced without permission. All discrepancies to be brought to the attention of the architect immediately. This drawing is to be read in conjunction with the specification / bill of quantities and related drawings.

REVISION			
-	FIRST ISSUE	13.06.22	JG

VEDANTA	client
577-579 WILBRAHAM ROAD MANCHESTER M21 9AH	project
LOCATION PLAN	title
VP01	job No.
AP.01	dwg No.
1:500 @ A3	scale
JG	drawn

Just H Architects
46 Manchester Road
Chorlton
Manchester
M21 9PH
0161 237 5500
info@justharchitects.co.uk