
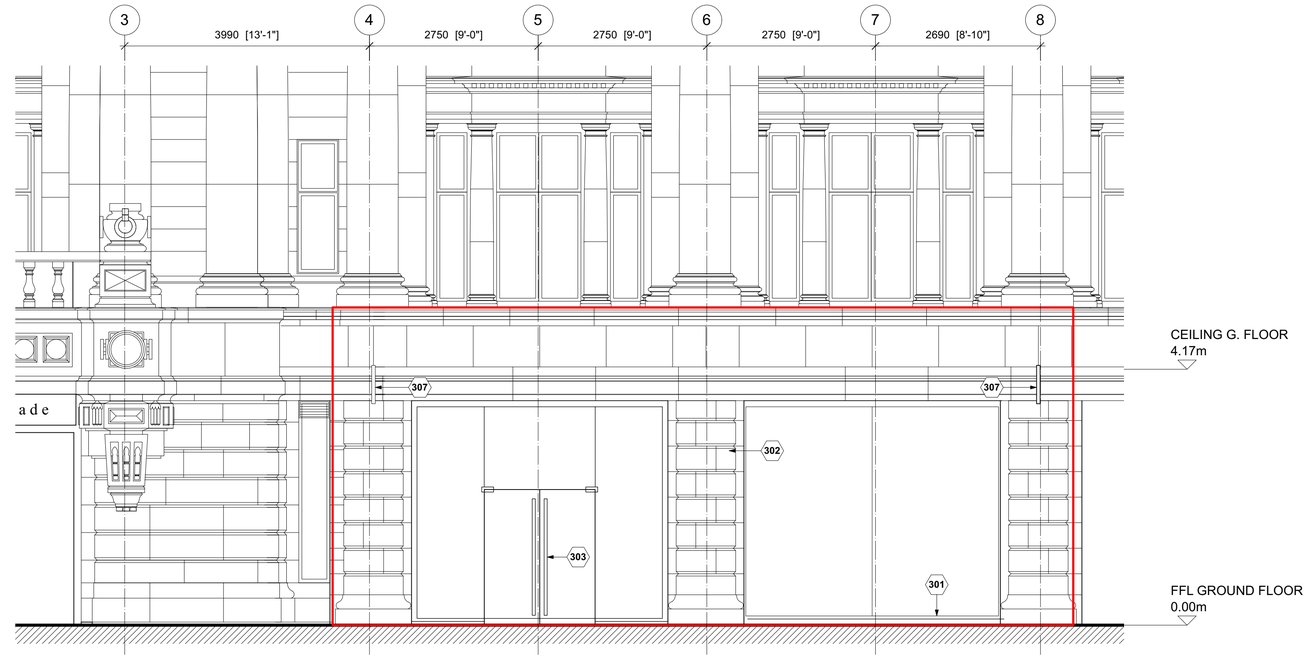


1 EXISTING STOREFRONT ELEVATION

EX300 SCALE 1:50 @ A1

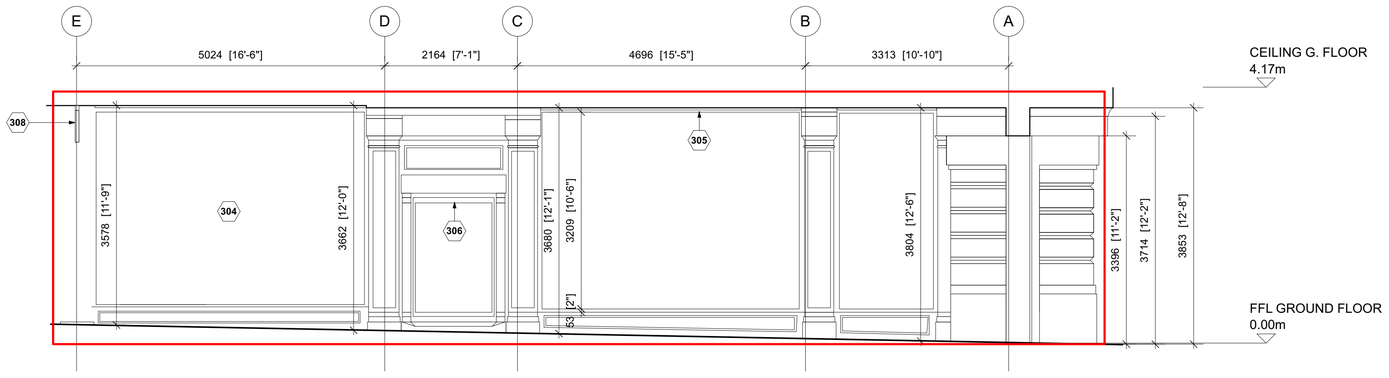

2 EXISTING ARCADE ELEVATION

EX300 SCALE 1:50 @ A1

KEY NOTES

301 FULL HEIGHT FRAMELESS GLASS FRONT SHOP WINDOWS WITH BASE OF GLASS AT 100MM PLINTH LEVEL. METAL DRIP OF WINDOWS SHOWN ABOVE 1 COARSE OF STONE BLOCK LEVEL WITH INTERIOR PLINTH.

302 DECORATIVE STONE WALLING WITH INSET DETAILING BETWEEN COURSES.

303 FRAMELESS GLAZED SHOP FRONT WINDOWS WITH STAINLESS STEEL BAR HANDLES ON FRAMELESS GLASS DOUBLE DOORS.

304 GLAZED INDIVIDUAL DISPLAY WINDOW WITH STONE BASE SURROUND DETAILING PAINTED (WHITE).

305 PAINTED WINDOW SURROUND (WHITE).

306 DECORATIVE BAY WINDOW WITH PAINTED FRAMES (WHITE) AND SURROUNDING STONE DETAILS PAINTED (WHITE).

307 EXISTING 650X625X70MM LANDLORDS ILLUMINATED BLADE SIGN SECURED TO FACADE.

308 EXISTING 520X500X70MM LANDLORDS ILLUMINATED BLADE SIGN SECURED TO UNDERSIDE OF CEILING.



Scale bar (metres) 1:50

apt.design

Studio 1
31 Main Street, Kilby
Leicestershire, UK, LE18 3TD

Studio 2
2nd Floor, 22 Conduit Street
London, UK, W1S 2XR

W www.apt-design.co.uk T +44 (0)1858 469420

For Office Use: A_12746

ANTHROPOLOGIE

1-5 ST. ANNS SQUARE
MANCHESTER
M2 7EF

CONSULTANT :

DRAWN BY:
CC

ISSUE / DATE:
LISTED BUILDING CONSENT 18.08.2025

REVISION :

SHEET TITLE :
EXISTING STOREFRONT & ARCADE ELEVATIONS

SHEET NO. :

EX300

Figured dimensions shall be taken in preference to scaled dimensions and any discrepancies or errors are to be referred to the Designer. Contractors, sub-contractors and suppliers must verify all dimensions on site before commencing work or making any fabrication drawings. @ Copyright Reserved