
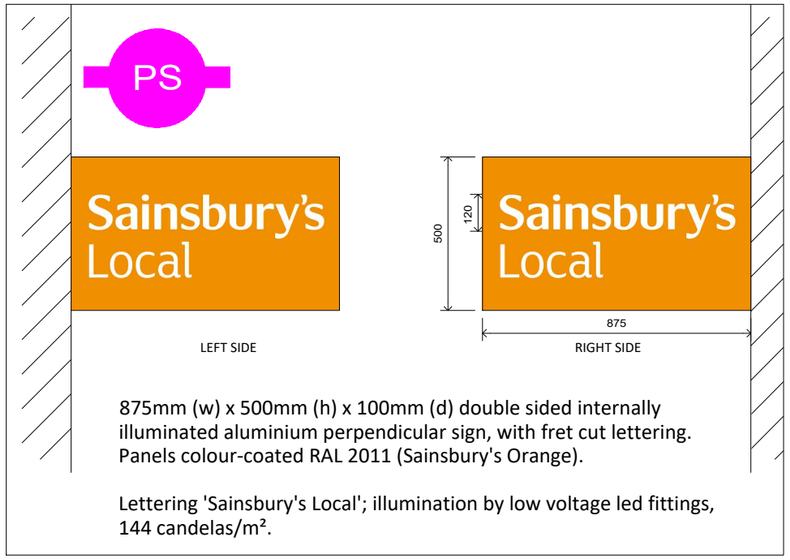


875mm (w) x 500mm (h) x 100mm (d) double sided internally illuminated aluminium perpendicular sign, with fret cut lettering. Panels colour-coated RAL 2011 (Sainsbury's Orange).

Lettering 'Sainsbury's Local'; illumination by low voltage led fittings, 144 candelas/m².

Projecting Sign
Scale 1:20 @ A3

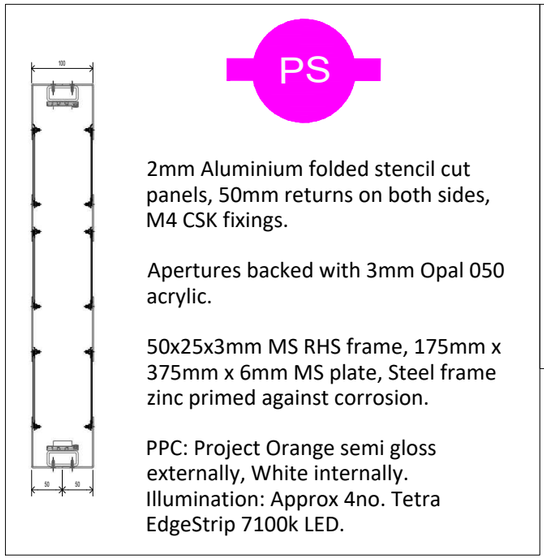


2mm Aluminium folded stencil cut panels, 50mm returns on both sides, M4 CSK fixings.

Apertures backed with 3mm Opal 050 acrylic.

50x25x3mm MS RHS frame, 175mm x 375mm x 6mm MS plate, Steel frame zinc primed against corrosion.


PPC: Project Orange semi gloss externally, White internally.
Illumination: Approx 4no. Tetra EdgeStrip 7100k LED.

Section through projecting sign
Scale 1:10 @ A3

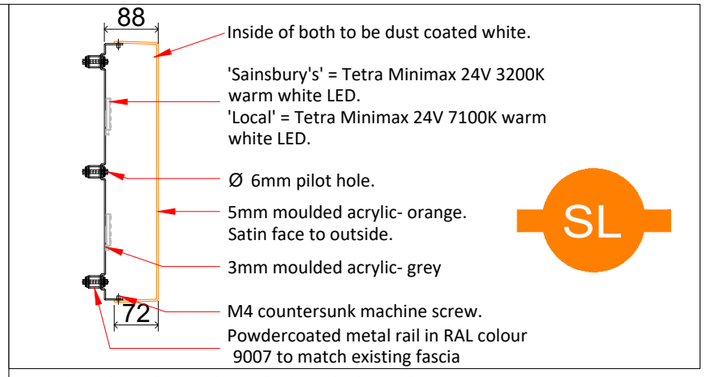


Section through main fascia lettering
Scale 1:10 @ A3

340 Deansgate
Manchester

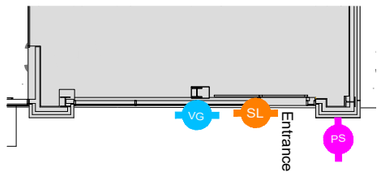

Front Elevation

Key Plan
Scale 1:200 @ A3

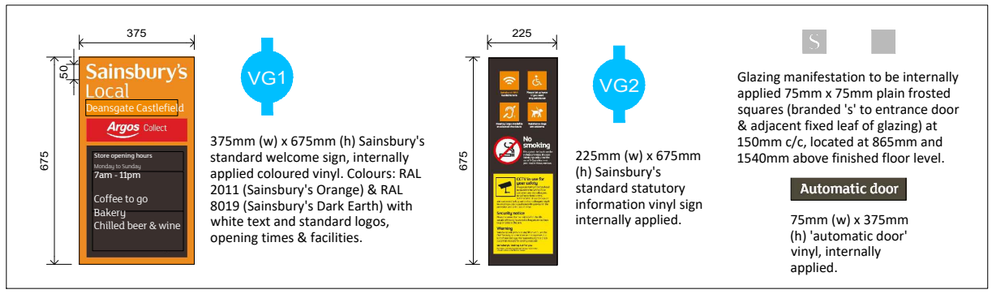


Proposed Glazing Manifestation Vinyls
Scale 1:20 @ A3

Building Signage Key:


SL Letters VG Vinyl Graphics PS Projecting Signs

250mm high internally illuminated acrylic lettering, 'Sainsbury's' colour - RAL 2011 (Sainsbury's Orange) &'Local' in white Acrylic, illumination by low Voltage led fittings - 196 candelas/m²
Fixed to slimline external metal railing finished in RAL 9007, to match existing backing colour.


875mm (w) x 500mm (h) x 100mm (d) double sided internally illuminated aluminium projecting sign. Formed as a biscuit tin construction with rounded edges - no fixings on visible face. Main sign: Coloured RAL 2011 (Sainsbury's Orange) 'Sainsbury's Local' letters to be fret cut with white behind.

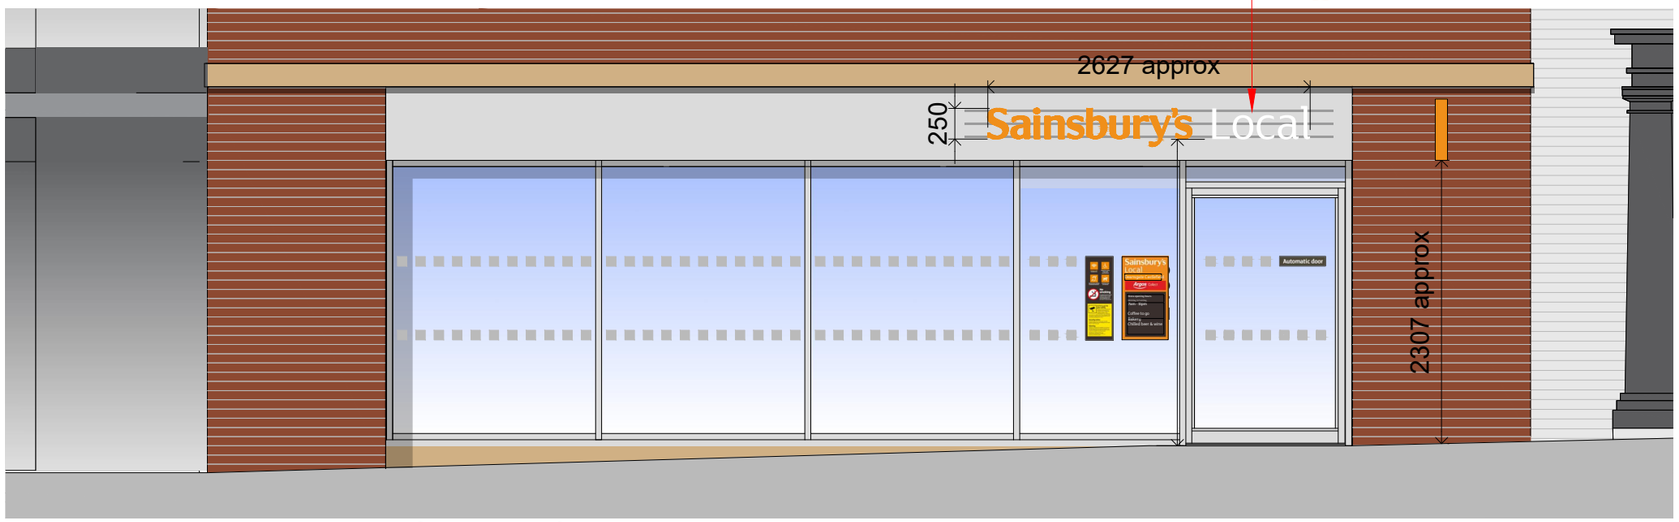

FRONT ELEVATION Scale 1:50 @ A3

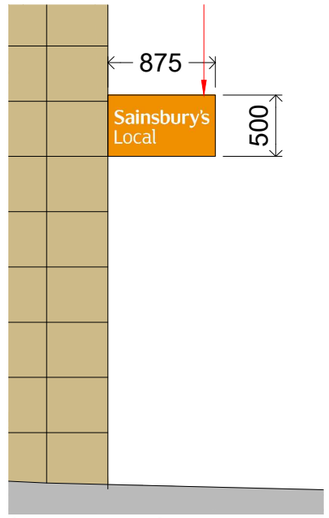

SIDE ELEVATION Scale 1:50 @ A3

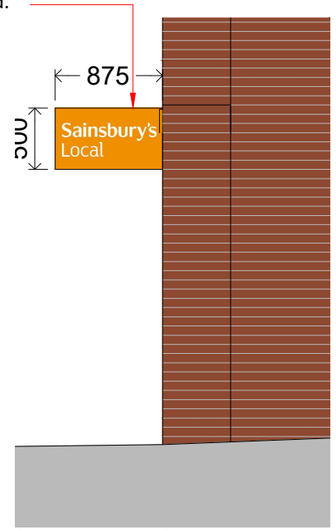

SIDE ELEVATION Scale 1:50 @ A3

All drawings are subject to full site survey. All dimensions are to be checked on site.

REV.	DESCRIPTION	DATE	INITIALS
V2	SIGNAGE RAIL COLOUR CLARIFIED	17.06.2025	ZV
V3	GLAZING UPDATED TO REFLECT APPROVED SHOPFRONT DESIGN	26.06.2025	ZV

10 scale: 0m 0.2m 0.4m 0.6m 0.8m 1m
20 scale: 0m 0.4m 0.8m 1.2m 1.6m 2m
50 scale: 0m 1m 2m 3m 4m 5m

PLANNING

CLIENT: Sainsbury's Supermarkets Ltd.

CHQ ARCHITECTS
CHQ Architects Ltd.
The Maltings, 44 Whitehorse Street, Baldock, Hertfordshire SG7 6QQ
Telephone: (01462) 895110
Email: design@chq-architects.co.uk
www.chq-architects.co.uk

PROJECT: 340 Deansgate, Manchester, M3 4LY

CHQ REFERENCE: CHQ.24.16854
SCALE: 1:100, 1:50, 1:10 @ A1
DRAWN: ZV

DRAWING: Proposed Signage Details

PROJECT CODE	ORIGINATOR	DIVISION	LEVEL	DRG. NO.	REV
XA-DNSG	CHQ	Z07	00	PL-A-2007	V3

Ordnance Survey® Information © Crown copyright. All rights reserved. Licence number AR100007392

ISO A3 Landscape