
FIRST FLOOR PLAN

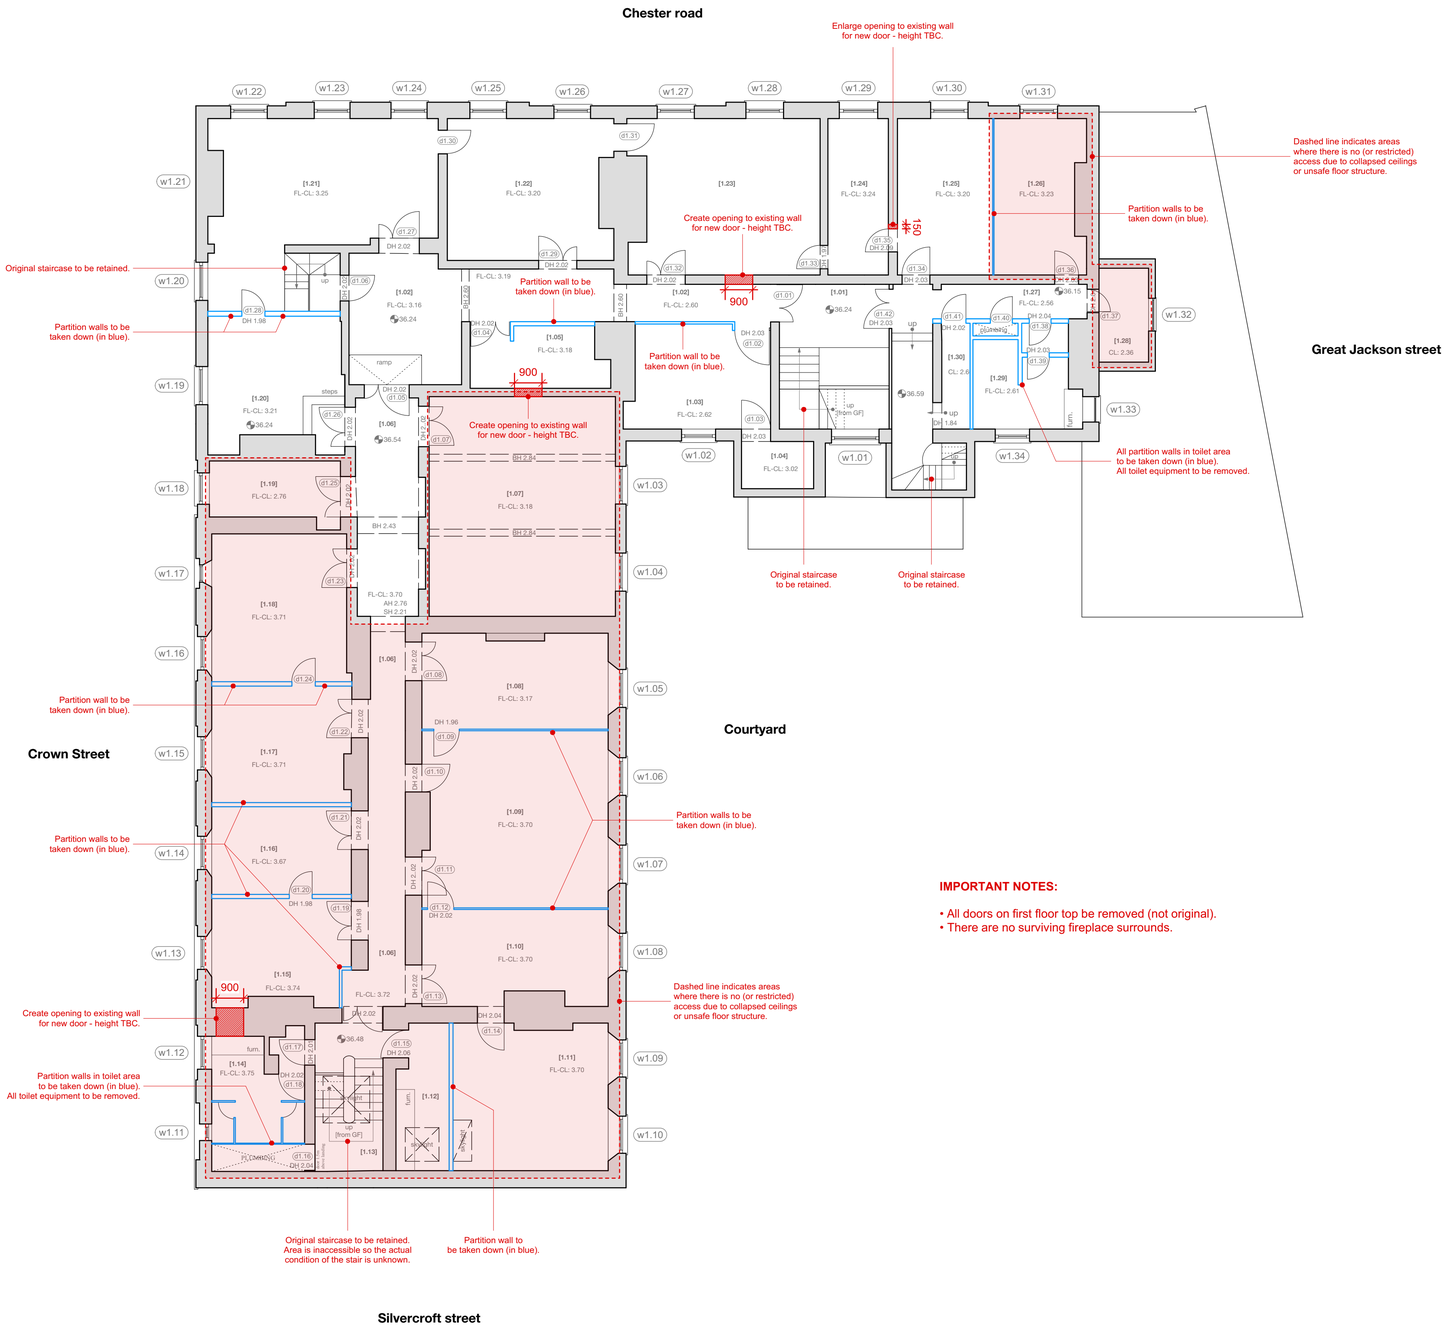

IMPORTANT NOTES:

- All doors on first floor top be removed (not original).
- There are no surviving fireplace surrounds.

Do not scale from this drawing.

All dimensions are to be checked on site prior to commencing works on site. Discrepancy found between information given on this drawing and that given elsewhere or recorded on site shall be notified immediately to the project architect in writing.

PLANNING ISSUE

rev. A **date** 20.06.22 **description** NOTES UPDATED

snookarchitects
89 Wood Street
Liverpool
L1 4NU
t: 0151 707 0100

project: **bridgewater house**
dwg no: **133-A**
dwg title: **strip out - first floor**
scale: **1:100 @ a1**