
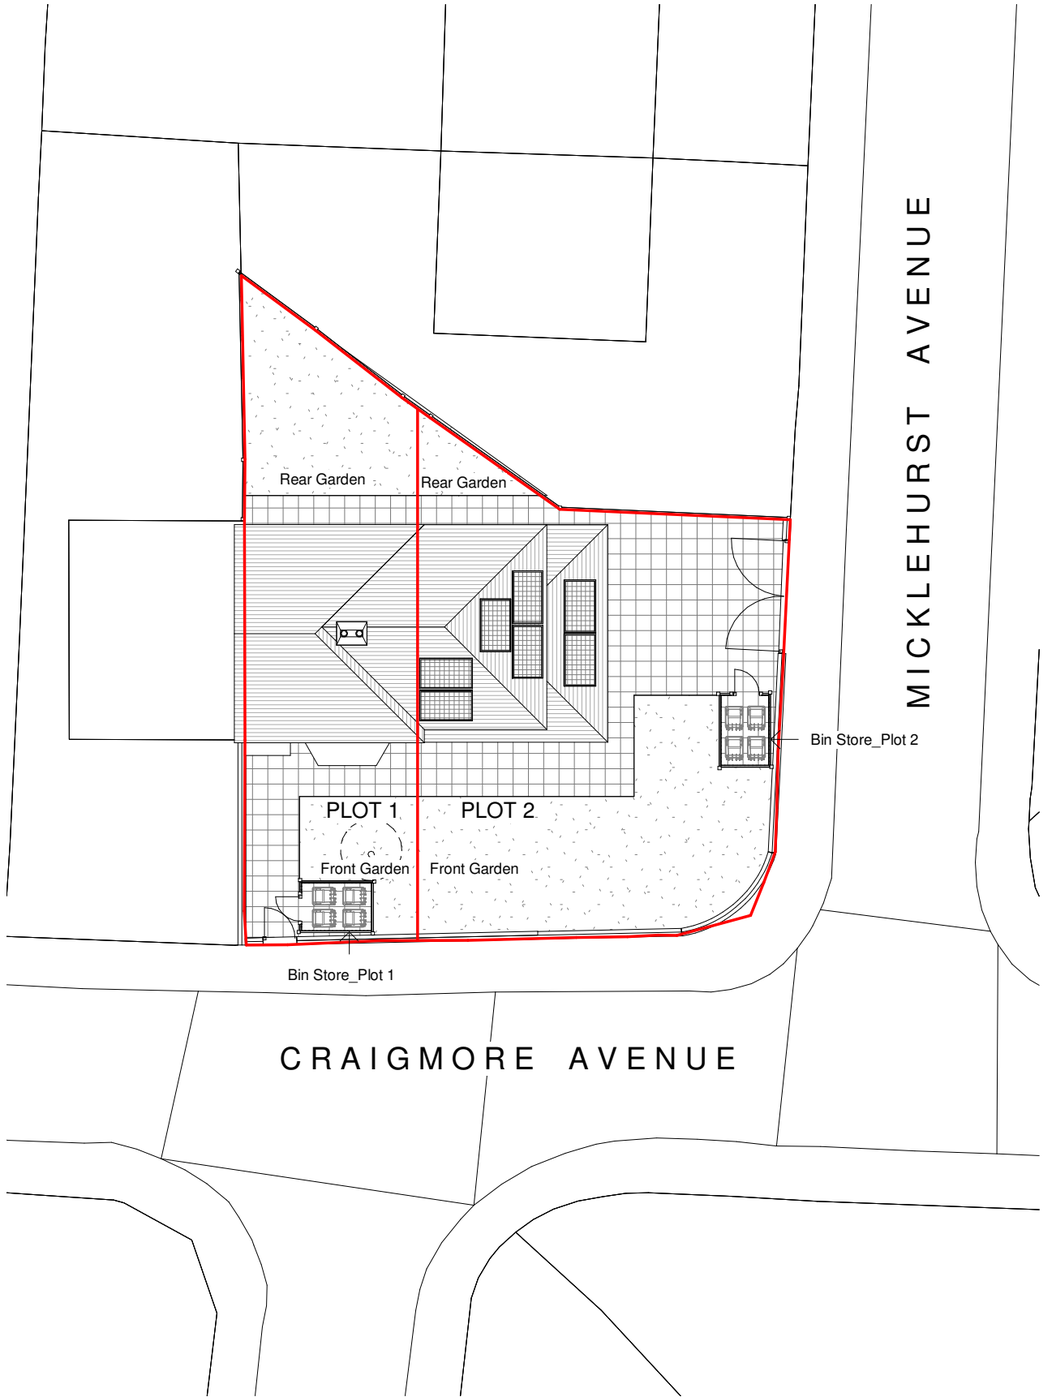


1 Proposed Site Plan

1 : 200

0 2 4 6 8m

1:200

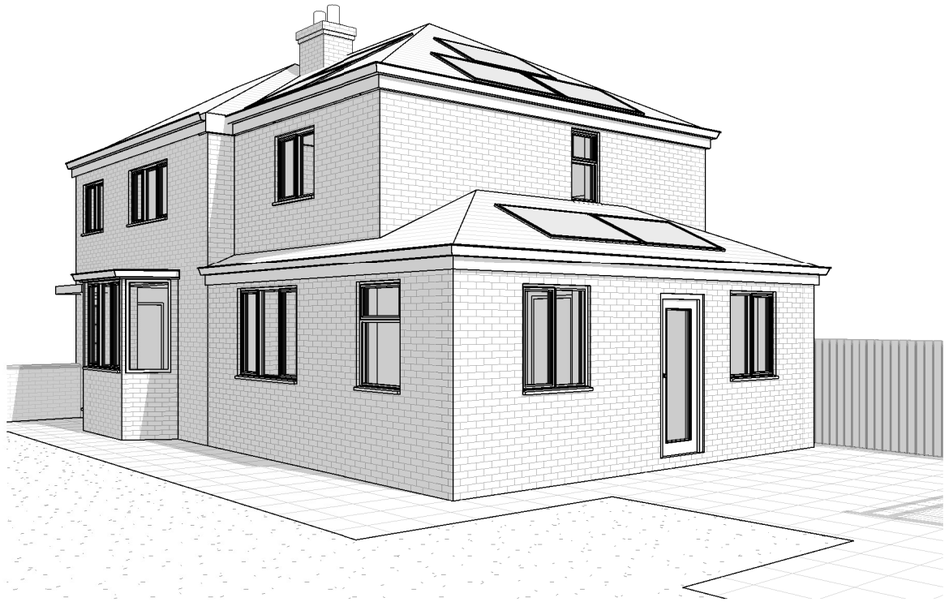

2 Proposed Front View



3 Proposed Side View

RIBA Chartered Practice

General Notes

The Architect shall have no responsibility for any use made of this document other than for that which it was prepared and issued.
All dimensions should be checked on site. Do not scale from this drawing. To be read in conjunction with all other Consultant's drawings. The Architect to be immediately notified of any discrepancies.

Copyright on this drawing retained by the Architect.

LEGEND

Site Boundary

No.	Date	Dwn	Chk	App	Revision or reason for issue
P9	23/06/25	AK	SH		Added Solar PV Panels
P8	11/12/24	AK	SH		Amended Drawings
P7	10/12/24	AK	SH		Amended Drawings
P6	14/02/23	SH	SH		Amended elevation
P5	03/02/23	SH	SH		Amended elevation
P4	24/01/23	AK	SH		Amended plans
P3	23/05/22	SH	SH		Amended plans
P2	03/05/22	HG	SH		Amended plans following client comment
P1	04/04/22	HG	SH		Initial Issue

Client

Hassan Ibrahim

create it studios Architects & Designers

Create It Studios (NW) Ltd
Universal Square
Devonshire Street North
Manchester M12 6JH

0161 974 6165
www.createitstudios.co.uk
info@createitstudios.co.uk

Project Title

15 Craigmore Avenue, Manchester M20 2YQ

Scale / North Point

1 : 200

Drawing Title

Proposed Site Plan & 3D Views

Drawing Number: A1350(02)001

Revision: P9

Drawing Status

Preliminary