

North Elevation

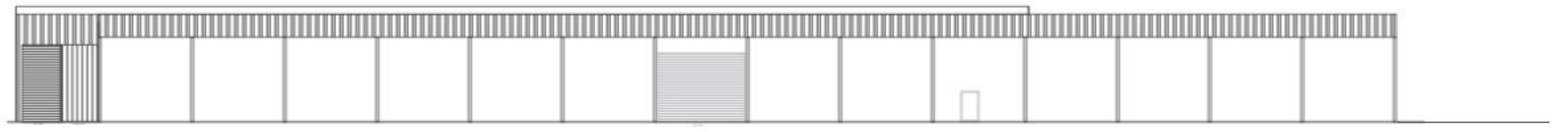

Current North Elevation

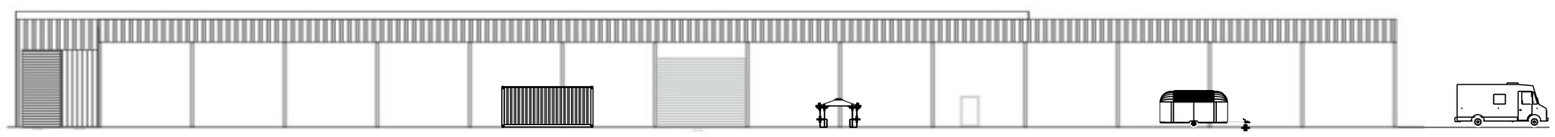

Potential North Elevation

2m SCALE 1:100