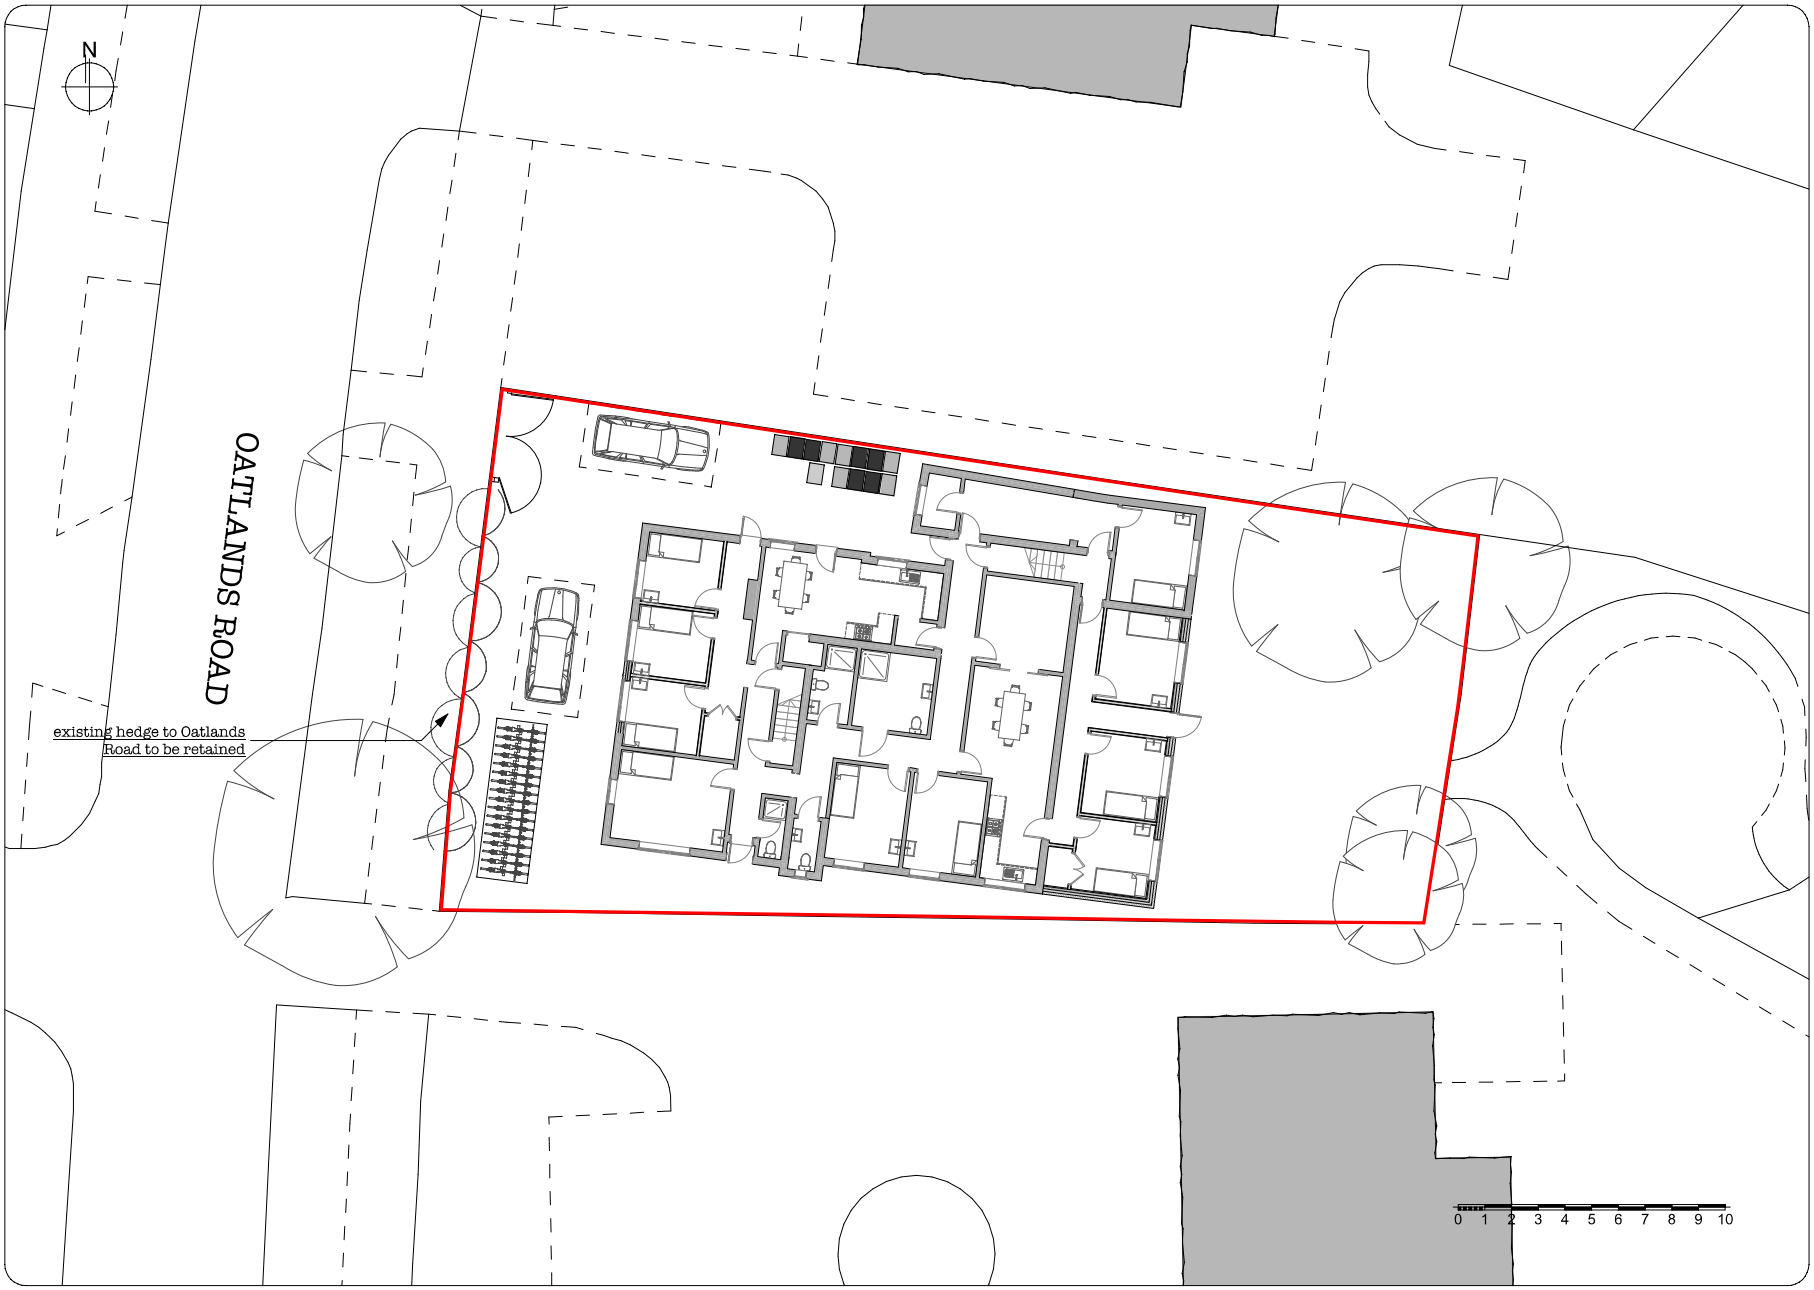


Site plan

ebrdesigns.com
design • build • manage

250 Church Road
Urmston
Manchester
M41 6HD

t: 0161 641 2533
e: info@ebrdesigns.com
w: www.ebrdesigns.com

Client
The Message Trust

Job Title
proposed extension
The Oaks
77 Oatlands Road
Wythenshawe
M22 1AH

Drawing Title
Site plan

Drawing Status
planning

Drawn by
JMR

Date
June 2025

Scale
1:200 @ A3

Job Number
ebr/00989

Drawing Number
A0.9

Revision	Description	Date
a	updated bike store	07/25
b	hedge to be retained and repositioned bike store	08/25

All dimensions to be checked on site prior to fabrication of components or execution of works. This drawing, the design and information contained within are copyright of ebrdesigns.com ltd and must not be used or reproduced without express permission. ebrdesigns.com ltd shall not be liable if used or reproduced without authorisation.