
BOUNDARY


NOTES

ORIGINAL A1


DO NOT SCALE FROM THIS DRAWING.
ALL DIMENSIONS TO BE CHECKED ON SITE.
COPYRIGHT PROTECTED.

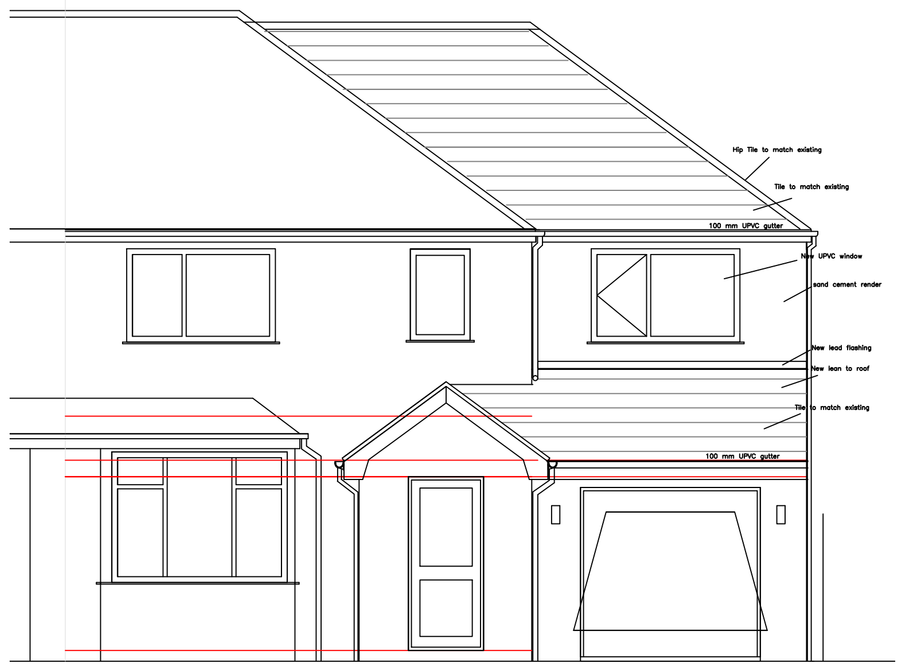


FRONT ELEVATION

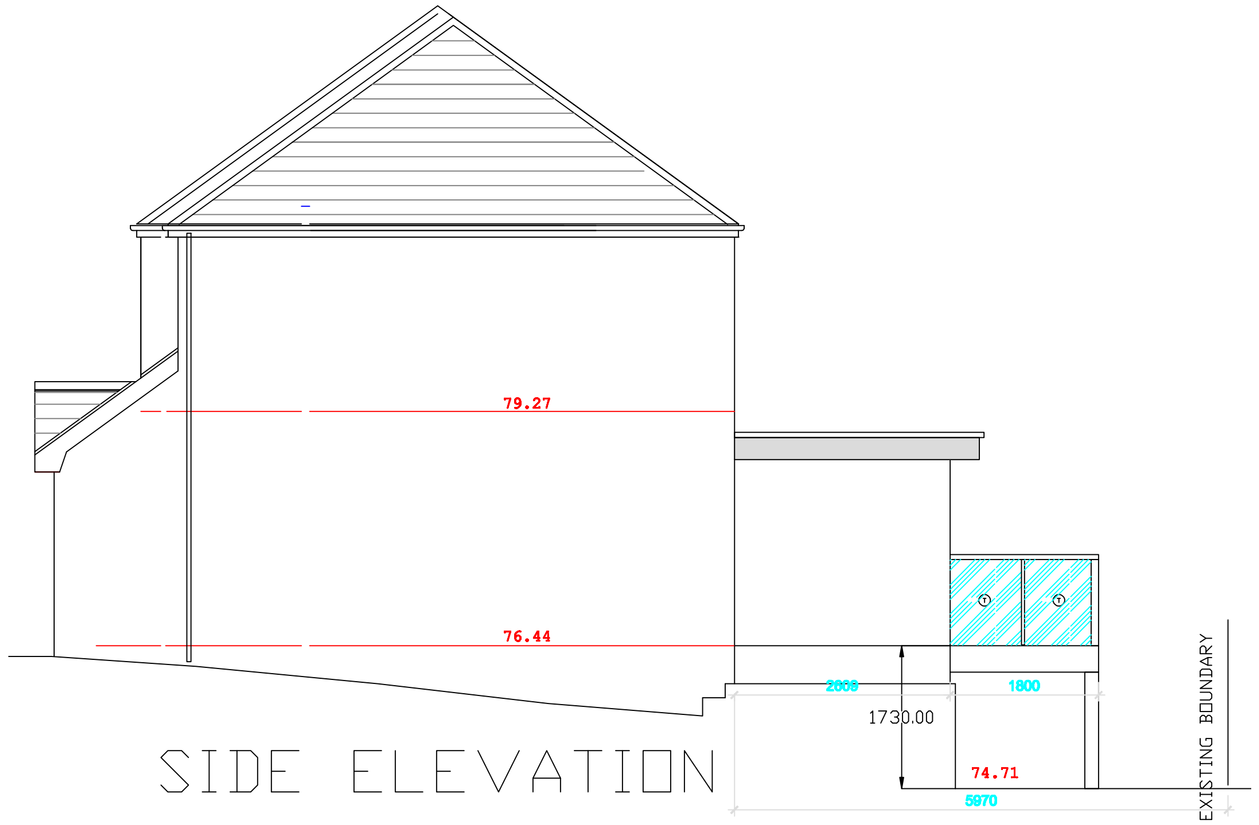


SIDE ELEVATION

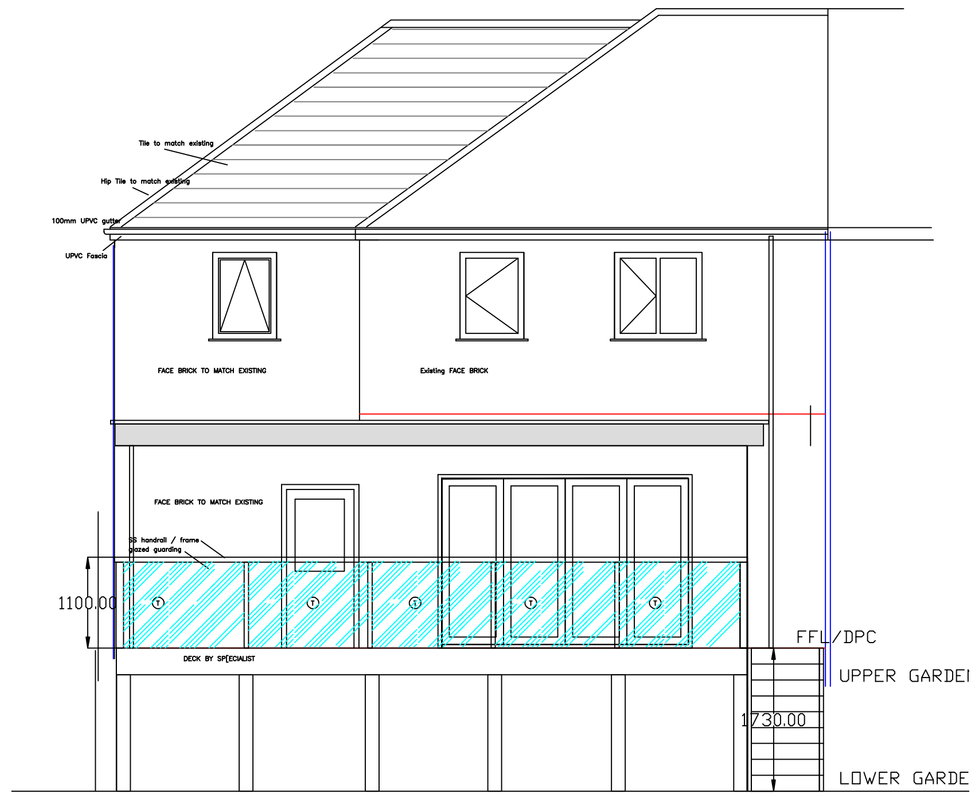


REAR ELEVATION

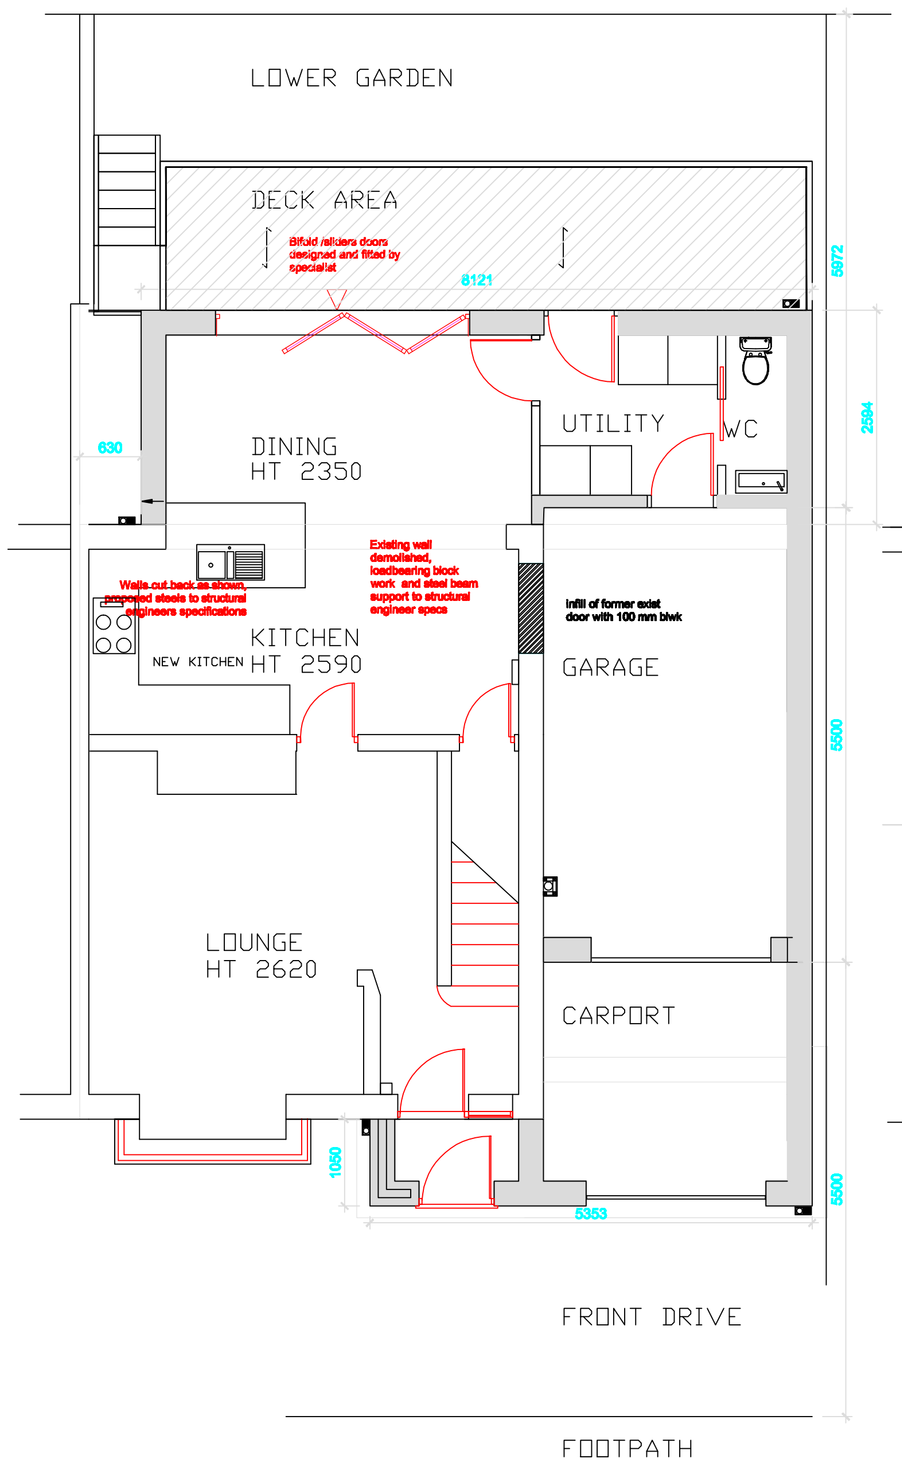

GROUND FLOOR

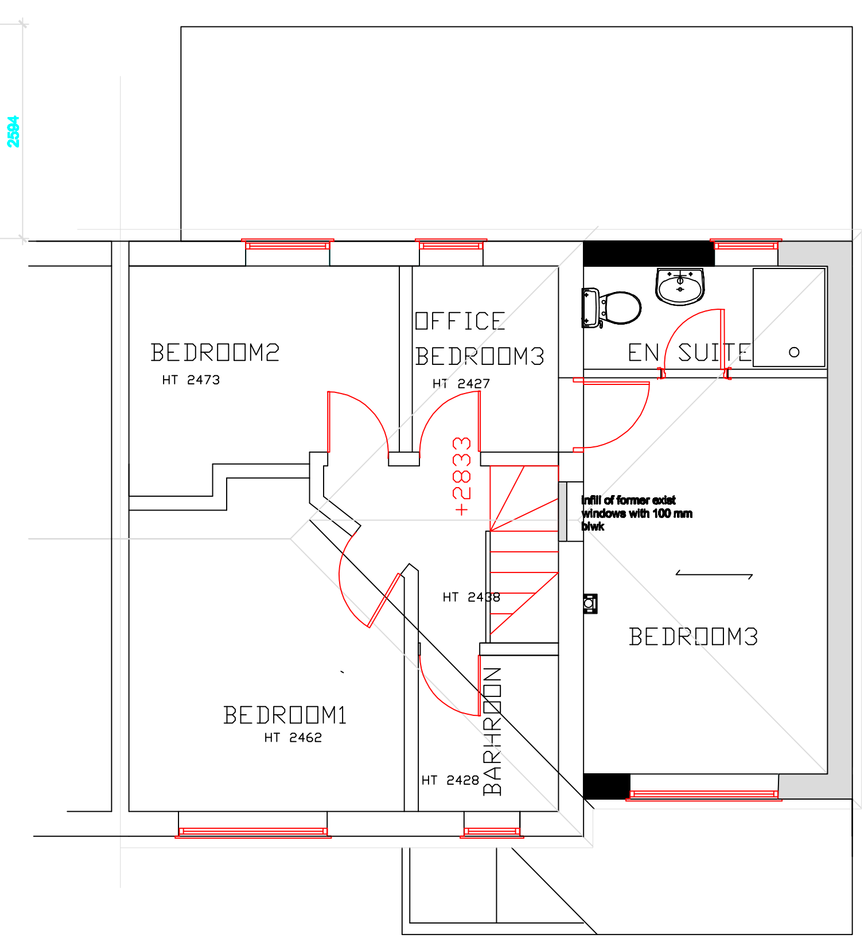

FIRST FLOOR

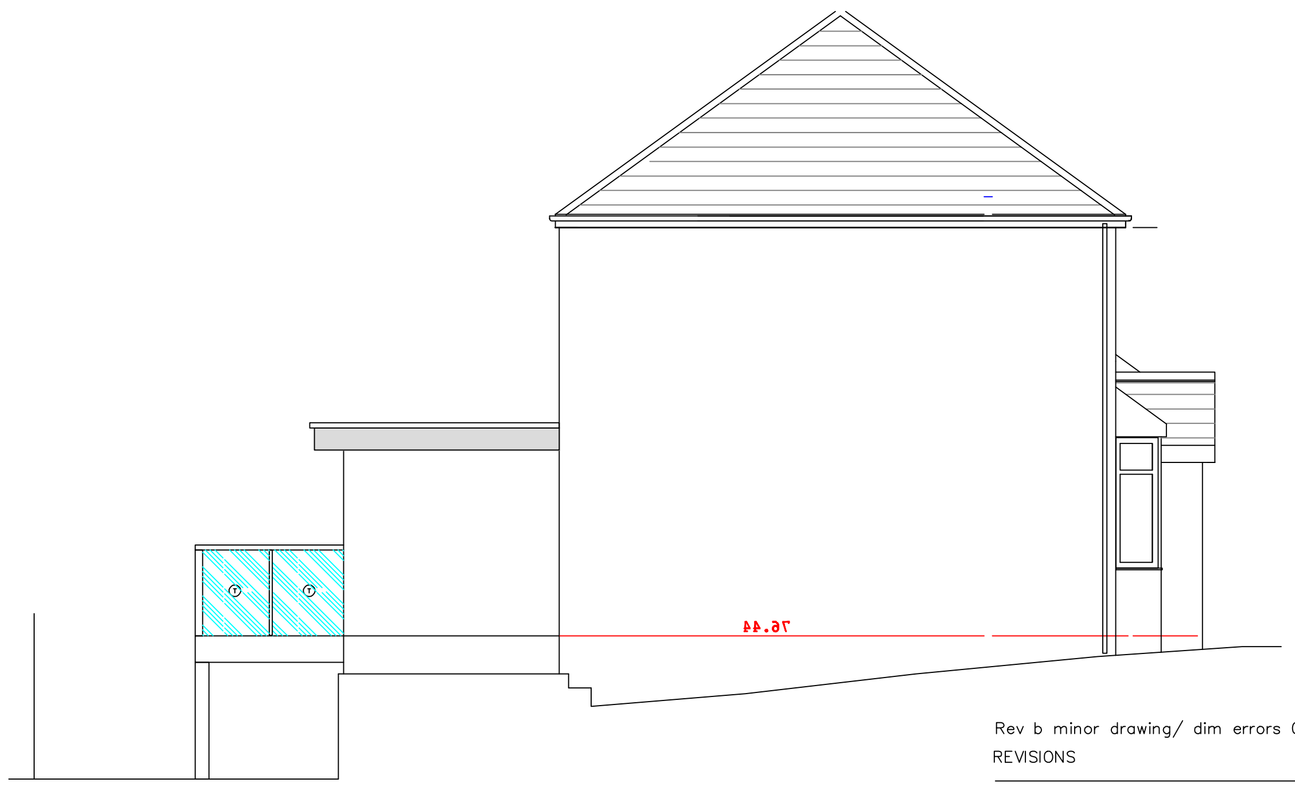

SIDE ELEVATION

PLANS & ELEVATIONS AS PROPOSED

1:50
1m 0 1m 2m 3m 4m 5m

Rev b minor drawing/ dim errors 07/25
REVISIONS

SCALE	DATE	DRAWN	CHECKED
1/50	08/2024		

CLIENT
MR N LOWREY

TITLE
SIDE EXTENSION TO 43 WILSON ROAD
BLACKLEY MANCHESTER M9 8BG

PLANS AS PROPOSED

DRAWING No. 0.2b