

All information should be checked by the contractor on site before commencing work. Any discreprencies should be reported to Archirama immediately. All rights are reserved and are not transferable. Unauthorised reproductions of this drawing are not permitted.





EXISTING SITE / GROUND FLOOR PLAN 1:100

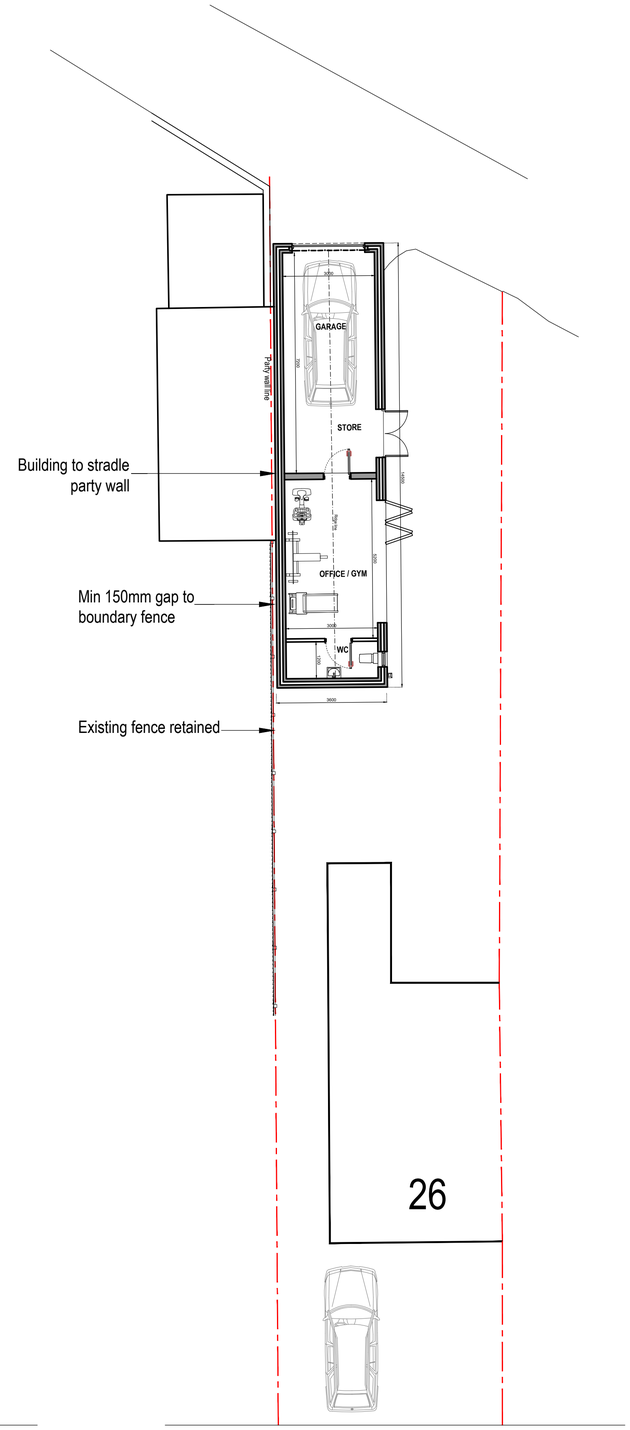

PROPOSED SITE / GROUND FLOOR PLAN 1:100

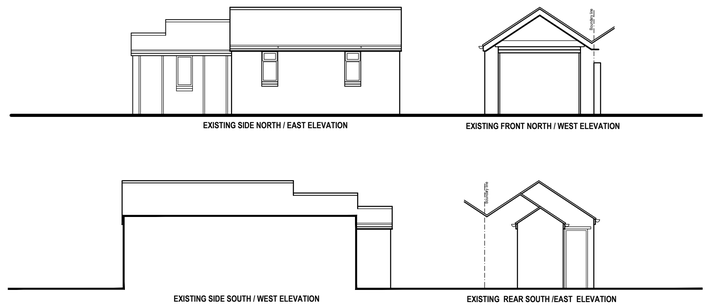

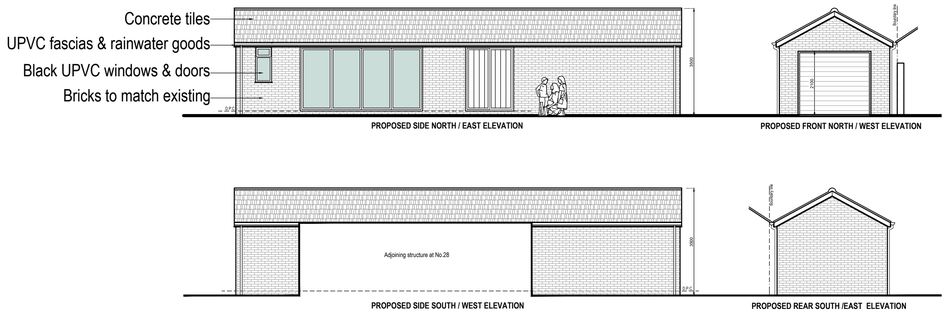

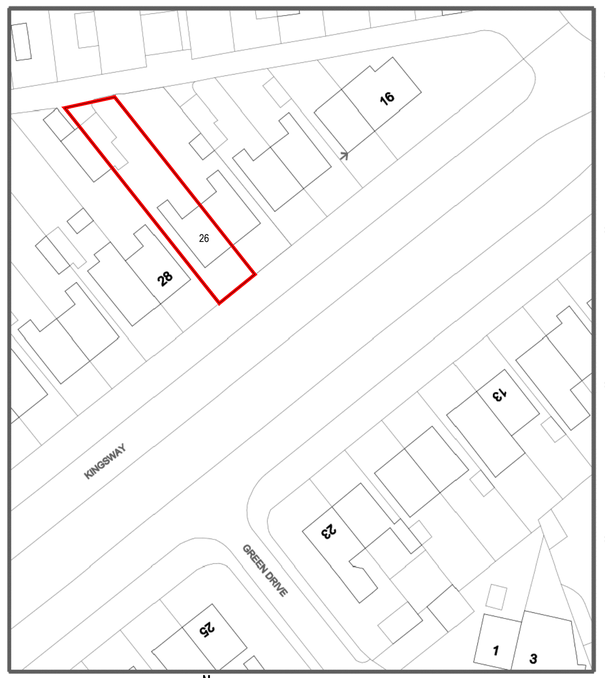

LOCATION PLAN 1:1250

Rev.	Date	Description
A	11.06.25	Label changed to front elevations
B		
C		
D		
E		

archirama
Architecture & project management
Archirama Ltd
3 Park Gate Ave, Withington, Manchester M20 3BZ
Tel: 07976 171 006 email mail@archirama.co.uk

Client: Mrs Chowdhury

Project / Site: 26 Kingsway
Levenshulme

Drawing Title: Proposed outbuilding for anciallry use
-

Drawn By: FR 07/12/24
Checked by:

Stage: Planning
Scale: 1 : 100@A1

Drawing No: PL01
Revision: A