
A1

This drawing is to be read in conjunction with structural, services and any other relevant information.

Any discrepancies are to be reported to the Architect. All dimensions have been taken from existing records and must be verified on site by the contractor, sub-contractors and suppliers before commencing any work.

Do not scale from this drawing.

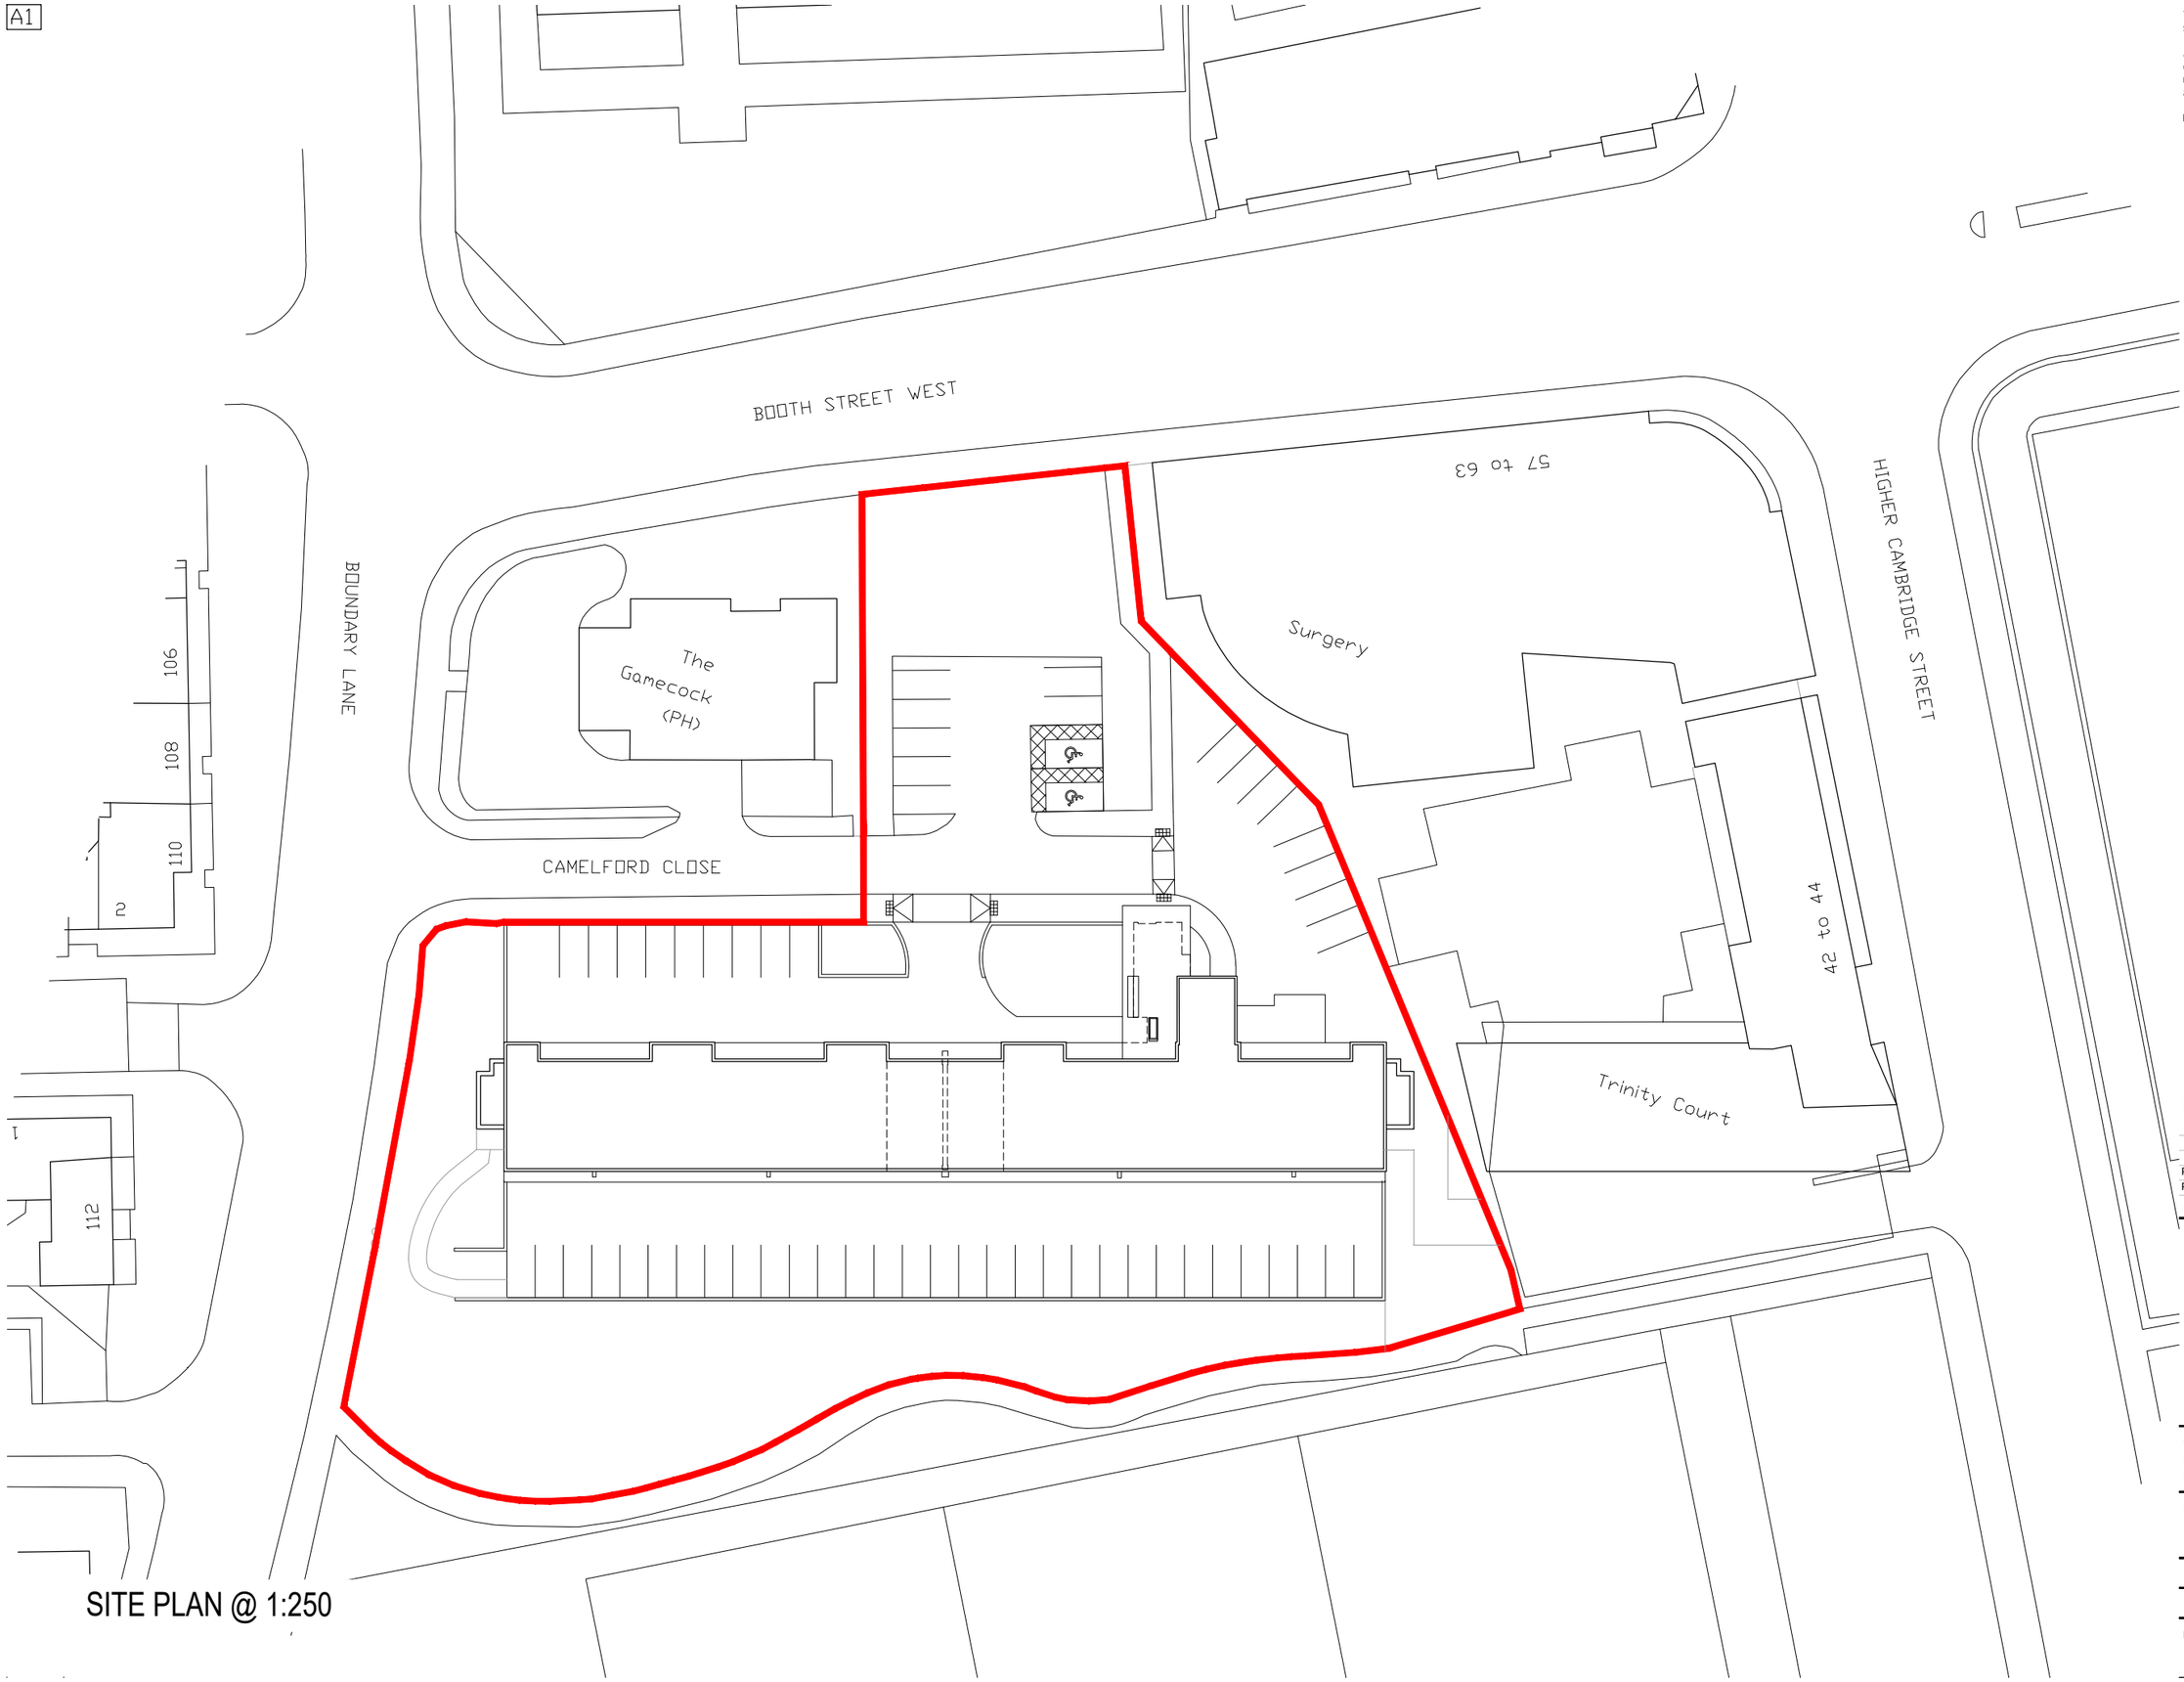

SITE PLAN @ 1:250

PLANNING

P2	06/05/25	Issue for planning	EH
P1	28/02/25	Preliminary issue	EH

REVISIONS

121 Salusbury Road, London, NW6 6RG
Email: mail@bickerdikeallen.com T: 0207 625 4411
www.bickerdikeallen.com F: 0207 625 0250

Cooper House
Manchester
M15 6DX

Location Plan

DRAWN: ES CHECKED: PK

DATE: 02/2025 SCALE: 1:250 @ A1/1:500 @ A3

DRAWING No:

10007/D1000/Rev P2