
This drawing is protected by copyright and the information contained therein is the property of William McCall.
The drawing must not be copied and the information contained therein may not be used or disclosed without written permission of and in the manner permitted by William McCall.

0 1 2 3 4 5M


Scale 1:50@ A1

0 1 2 3 4 5 6 7 8 9 10M

Scale 1:100@ A1

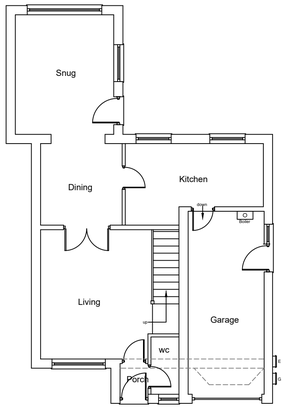

Existing Ground Floor Plan

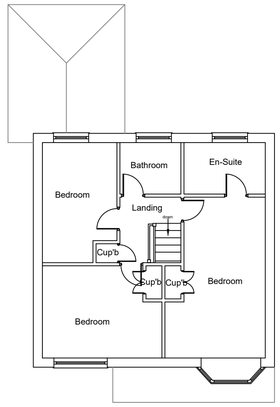

Existing First Floor Plan

1:100




Existing Front Elevation



Existing Side Elevation

1:100

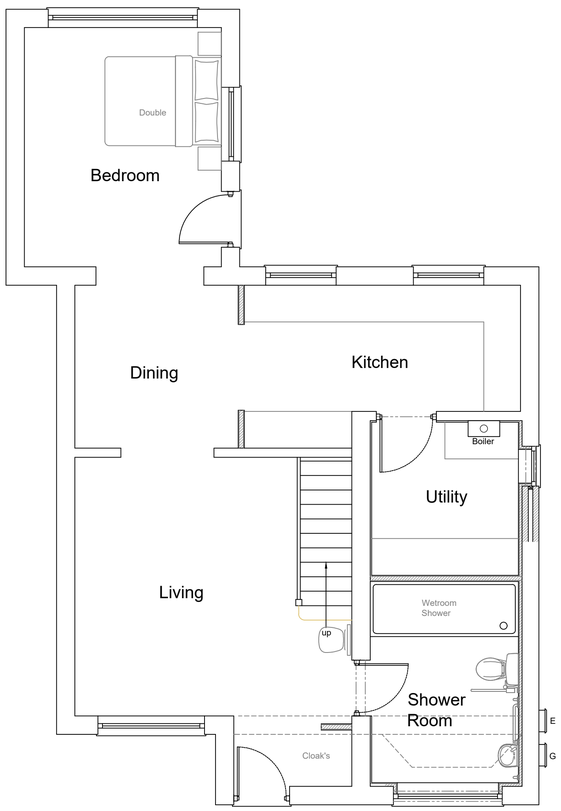

Preliminary Ground Floor Plan

1:50




Proposed Front Elevation



Proposed Side Elevation

1:50

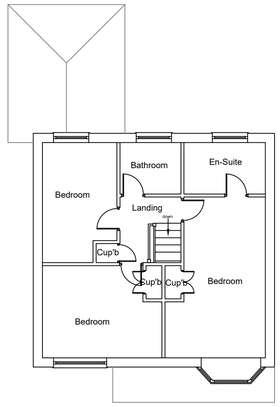

Preliminary First Floor Plan

1:100

Stage :-	Lawful Development		
Project Title :-	Proposed Garage Conversion		
Drawing Title :-	Existing & Proposed Plans & Elevations		
Client :-	Mr Butler		
Drwg No :- 08/25/78	1 of 2	Date :- Aug '25	Rev :-
Scale :- 1:100 & 1:50@A1		Drawn:- SCM	Checked :-
Site Address :-	3 Whitegate Close, New Moston, Manchester, M40 3WY		

The Old Post Room
34 Chew Valley Road
Greenfield
Saddleworth
OL3 7DA
Tel: 01457 871202
www.william-mccall.com | enquiries@william-mccall.com

A1