
Millimetres 0 10 100

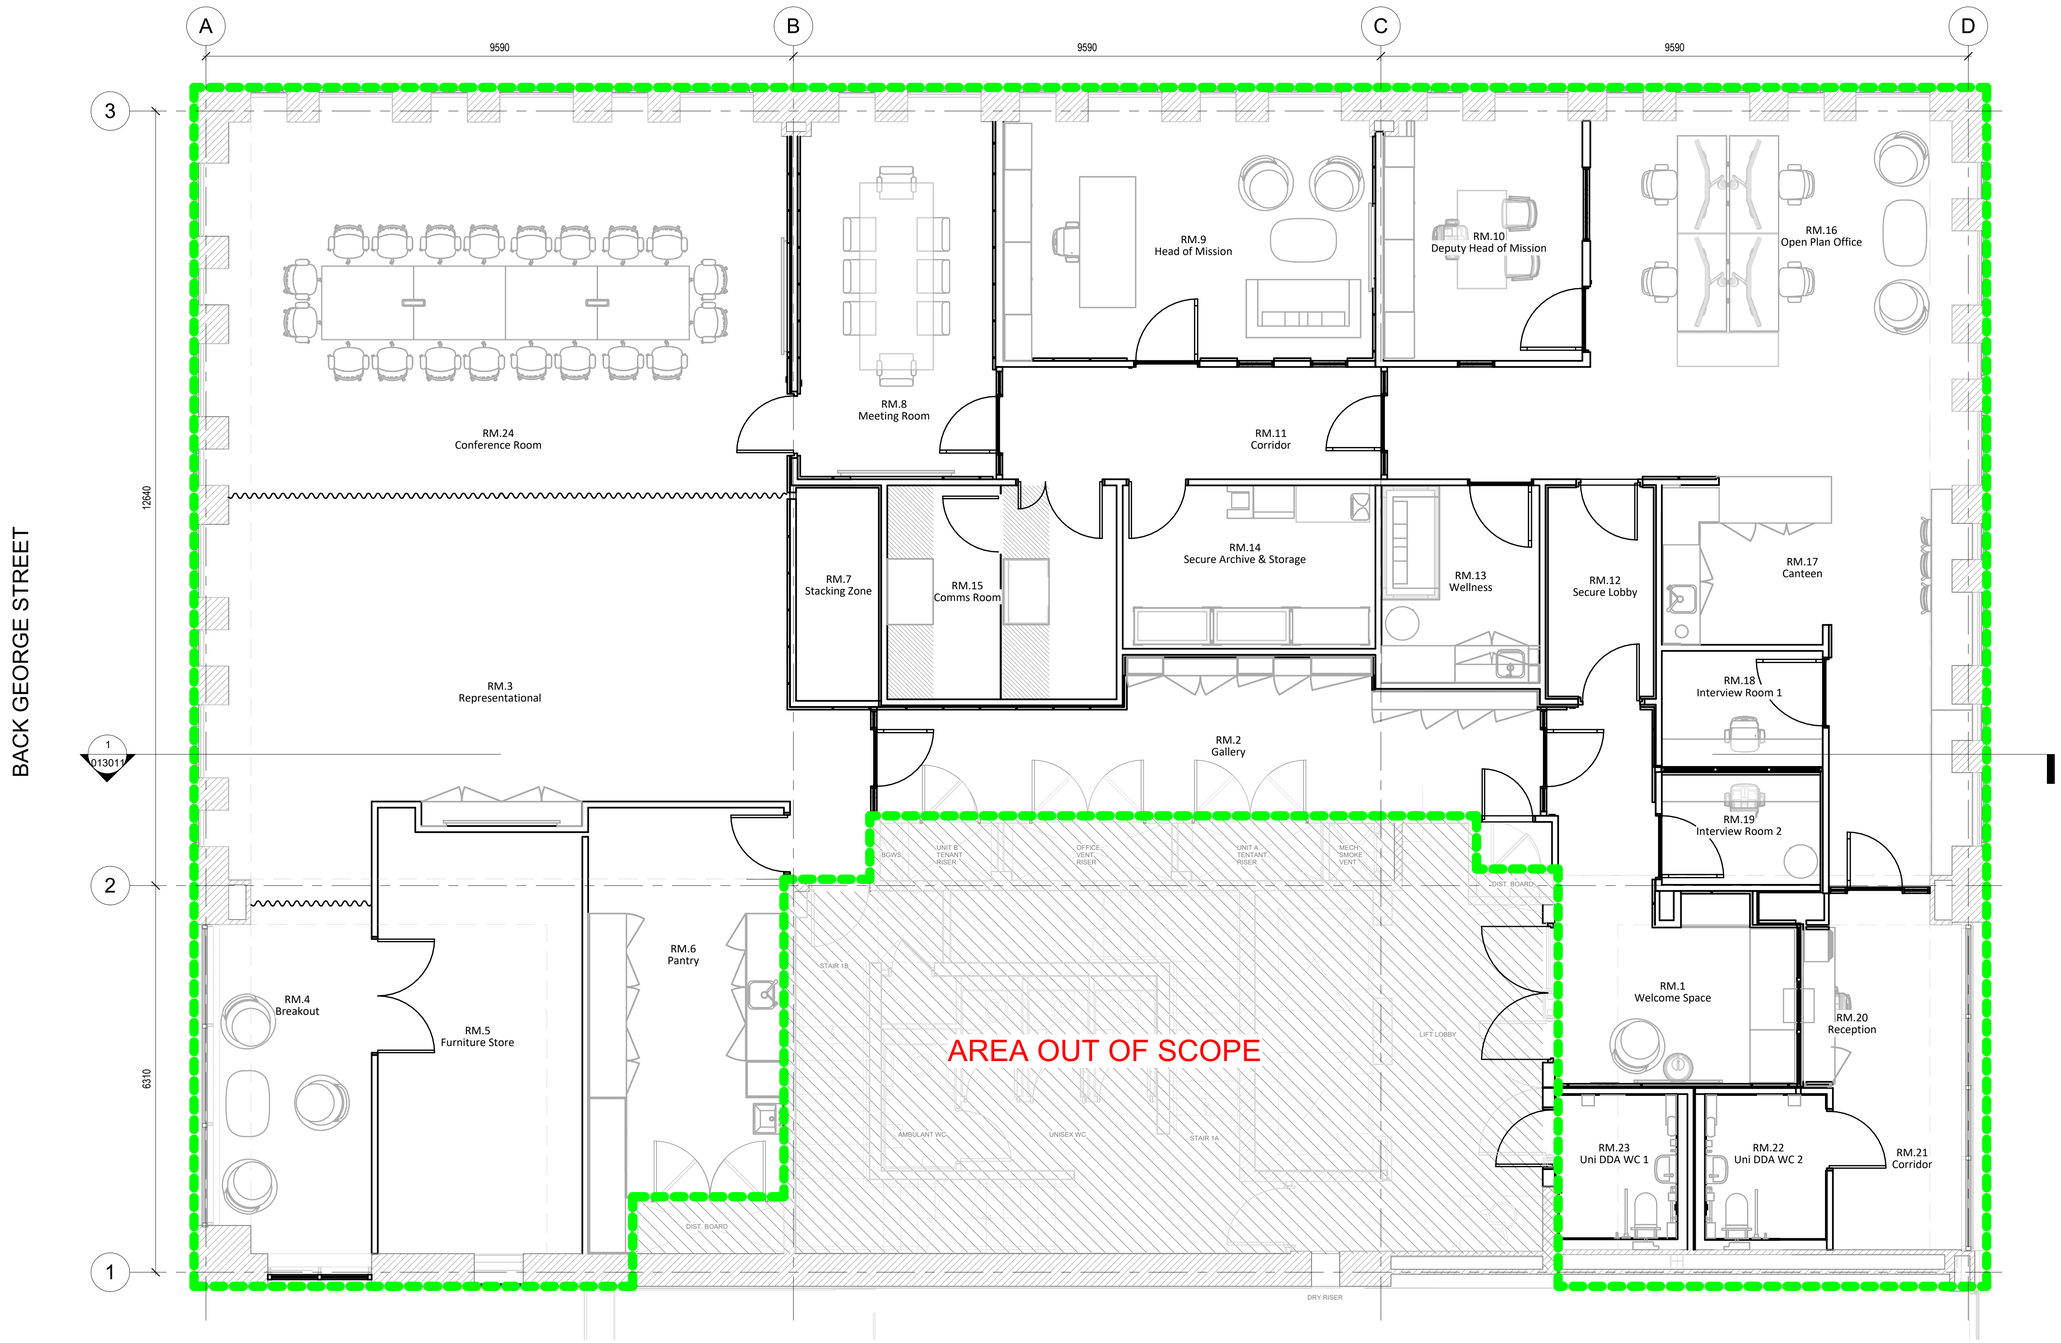

1 Proposed Sixth Floor Plan
1 : 50

KEY:

AREA PROPOSED FOR CHANGE OF USE

PLEASE NOTE THAT THE PROPOSED CHANGE OF USE APPLIES EXCLUSIVELY TO THE 6TH FLOOR, TRANSITIONING FROM AN OFFICE TO A CONSULATE.

0m 1m 2m 3m 4m 5m

VISUAL SCALE 1:50 @ A1

Rev.	Date	Description	By	Chk'd	App'd
P01	08/08/25	Issued for Planning	SP	NB	SC

Drawing Suitability: **FOR STAGE APPROVAL** Status: **S4**

AtkinsRéalis
www.atkinsréalis.com

Client: Department of Foreign Affairs
An Roinn Gnóthaí Eachtracha
Department of Foreign Affairs

Project Title: Consulate General of Ireland, Manchester

Drawing Title: Proposed Sixth Floor Plan

Scale	Designed	Drawn	Checked	Authorised
As indicated	SP	GSG	NB	ST
Original Size	**Date**	**Date**	**Date**	**Date**
A1	05/05/25	30/05/25	02/06/25	06/06/25

Drawing Number: 100114757-ATR-XX-06-DR-AR-011036 Revision: P01

Atkins Project Number: 100114757