
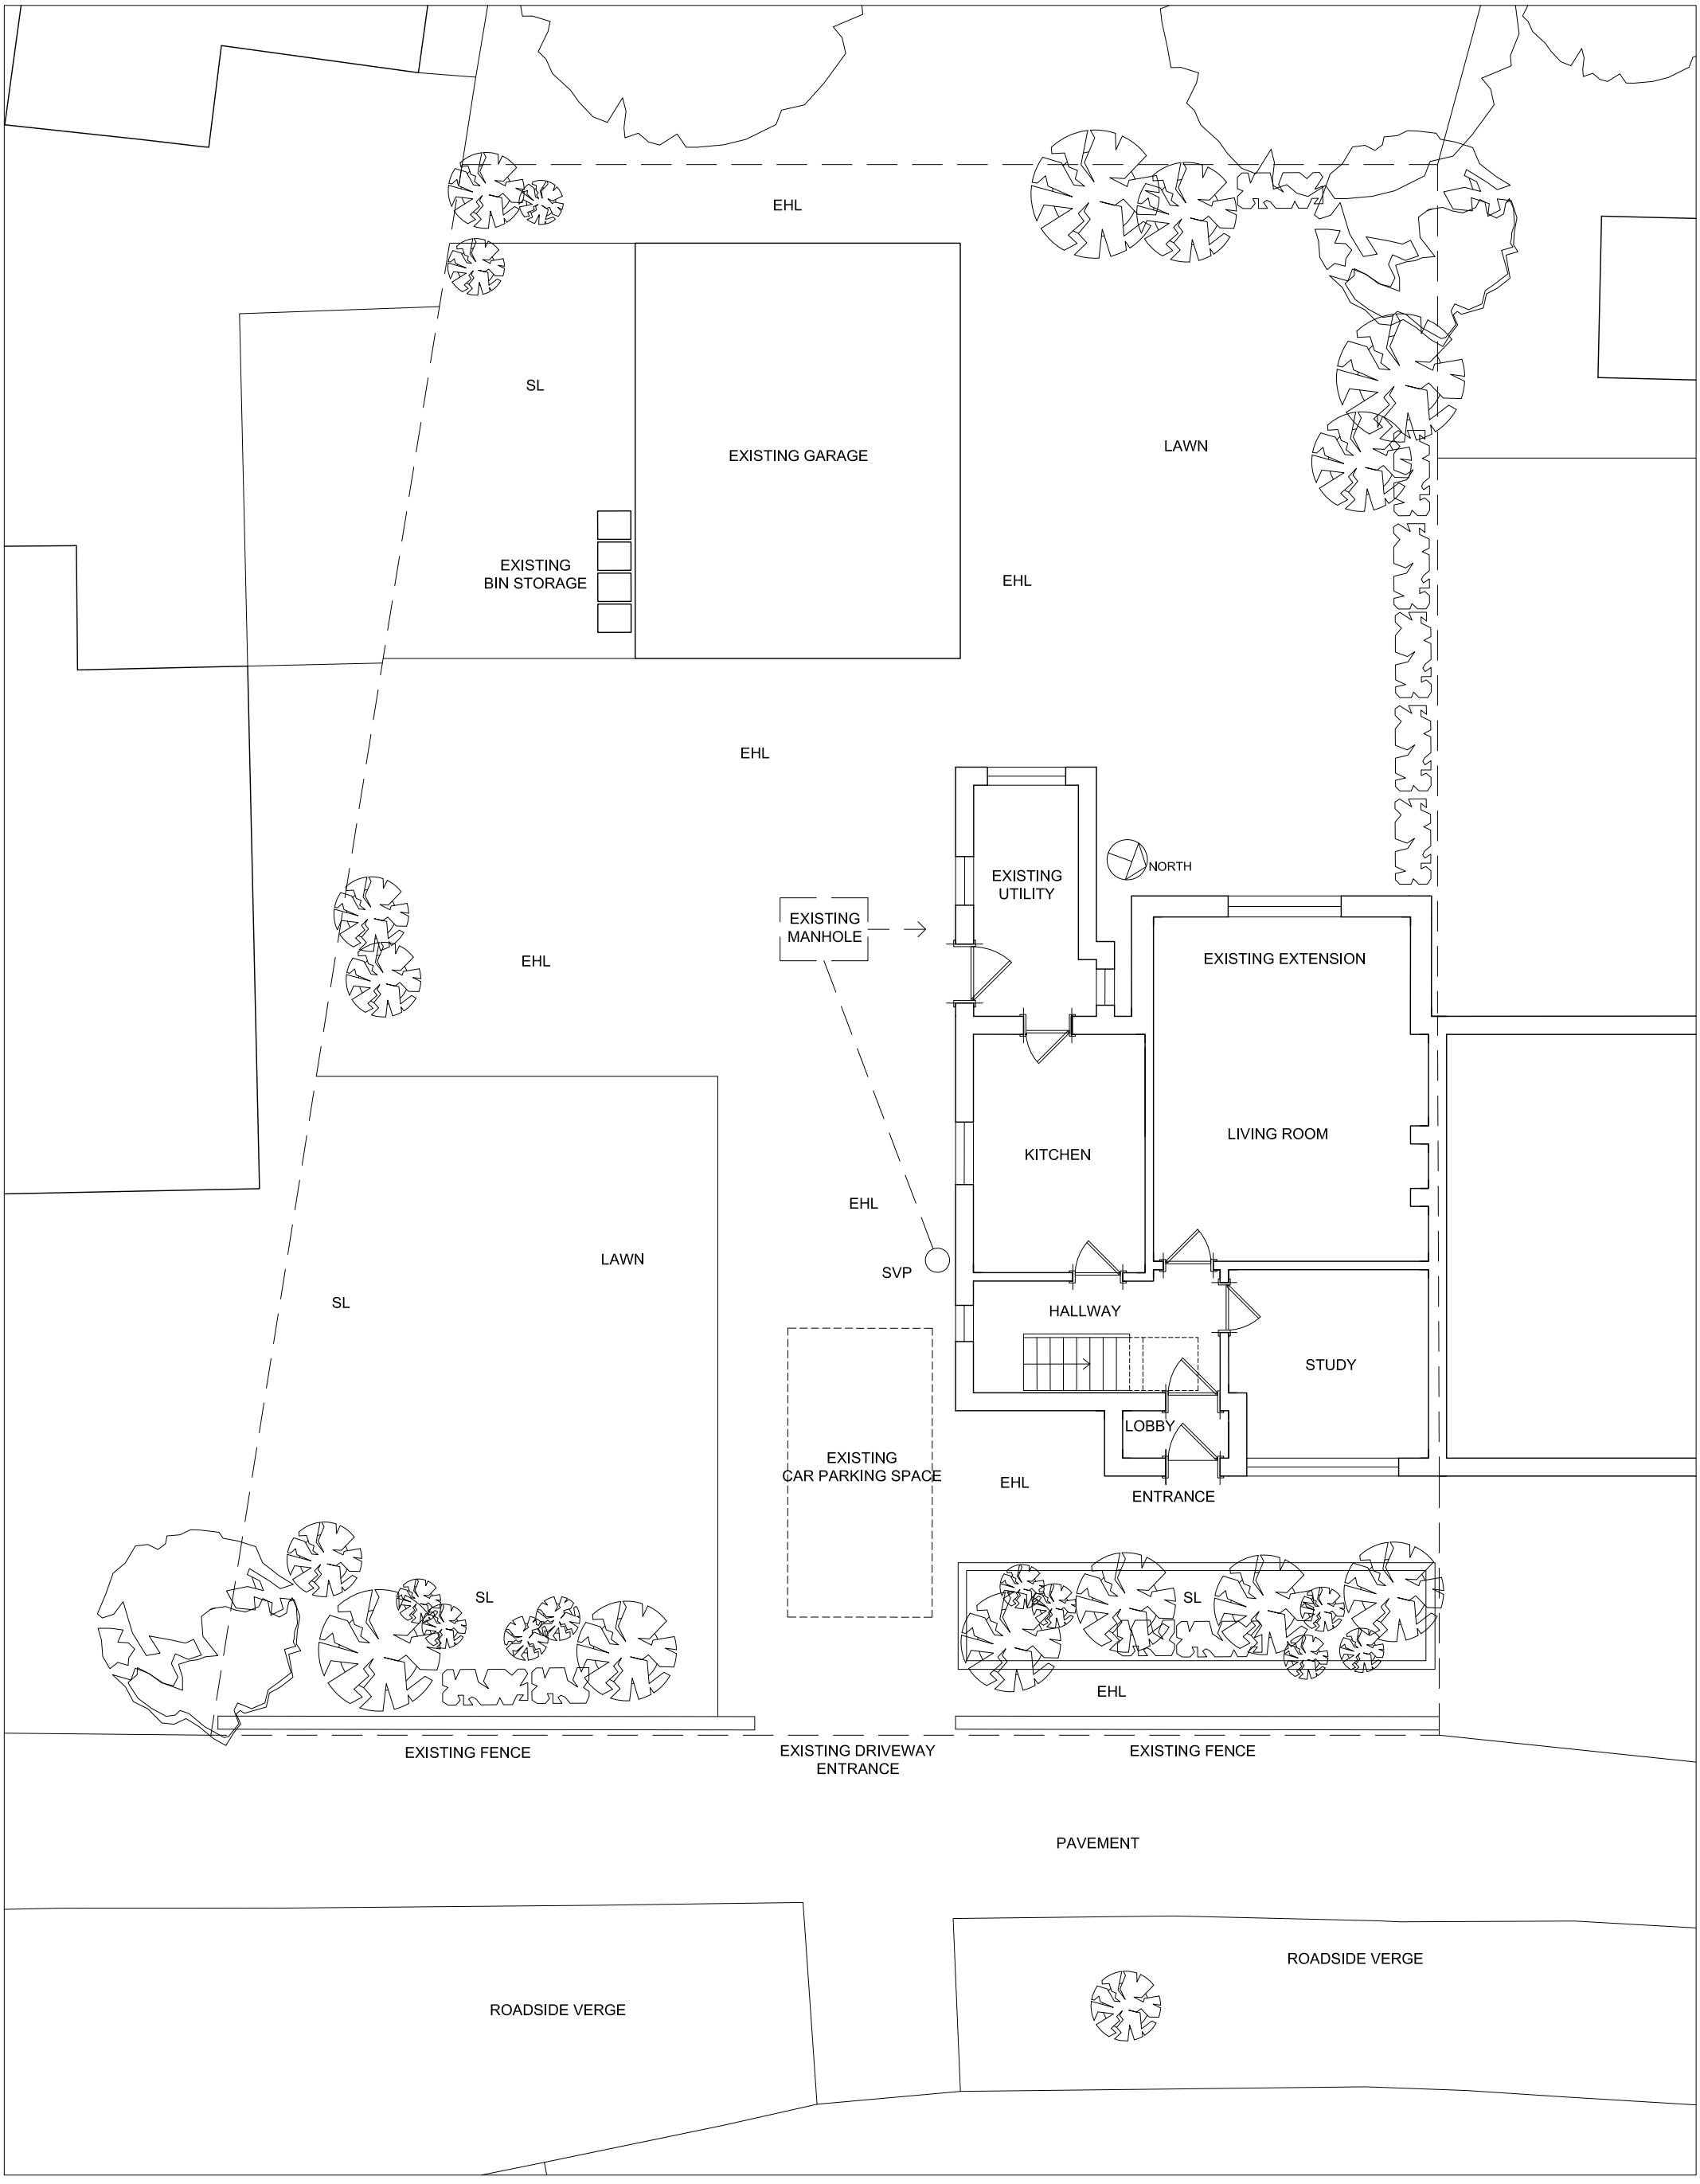


PROJECT: 15 Button Lane, Manchester			CLIENT: Marcin and Klaudia Sadzik	PHASE: Planning - PL		DATE: 24/07/25	REV:	DATE: / REV:
PROJECT NO: 01	SITE: 15ButLn	PHASE: PL -	DWG NO: GL1	REV: -	SCALE: 1:100	SHEET: A3	05/09/25	17/09/25

DRAWING TITLE

Existing Site Plan

Paulina Skrzypaszek
Technical Architectural Drafting

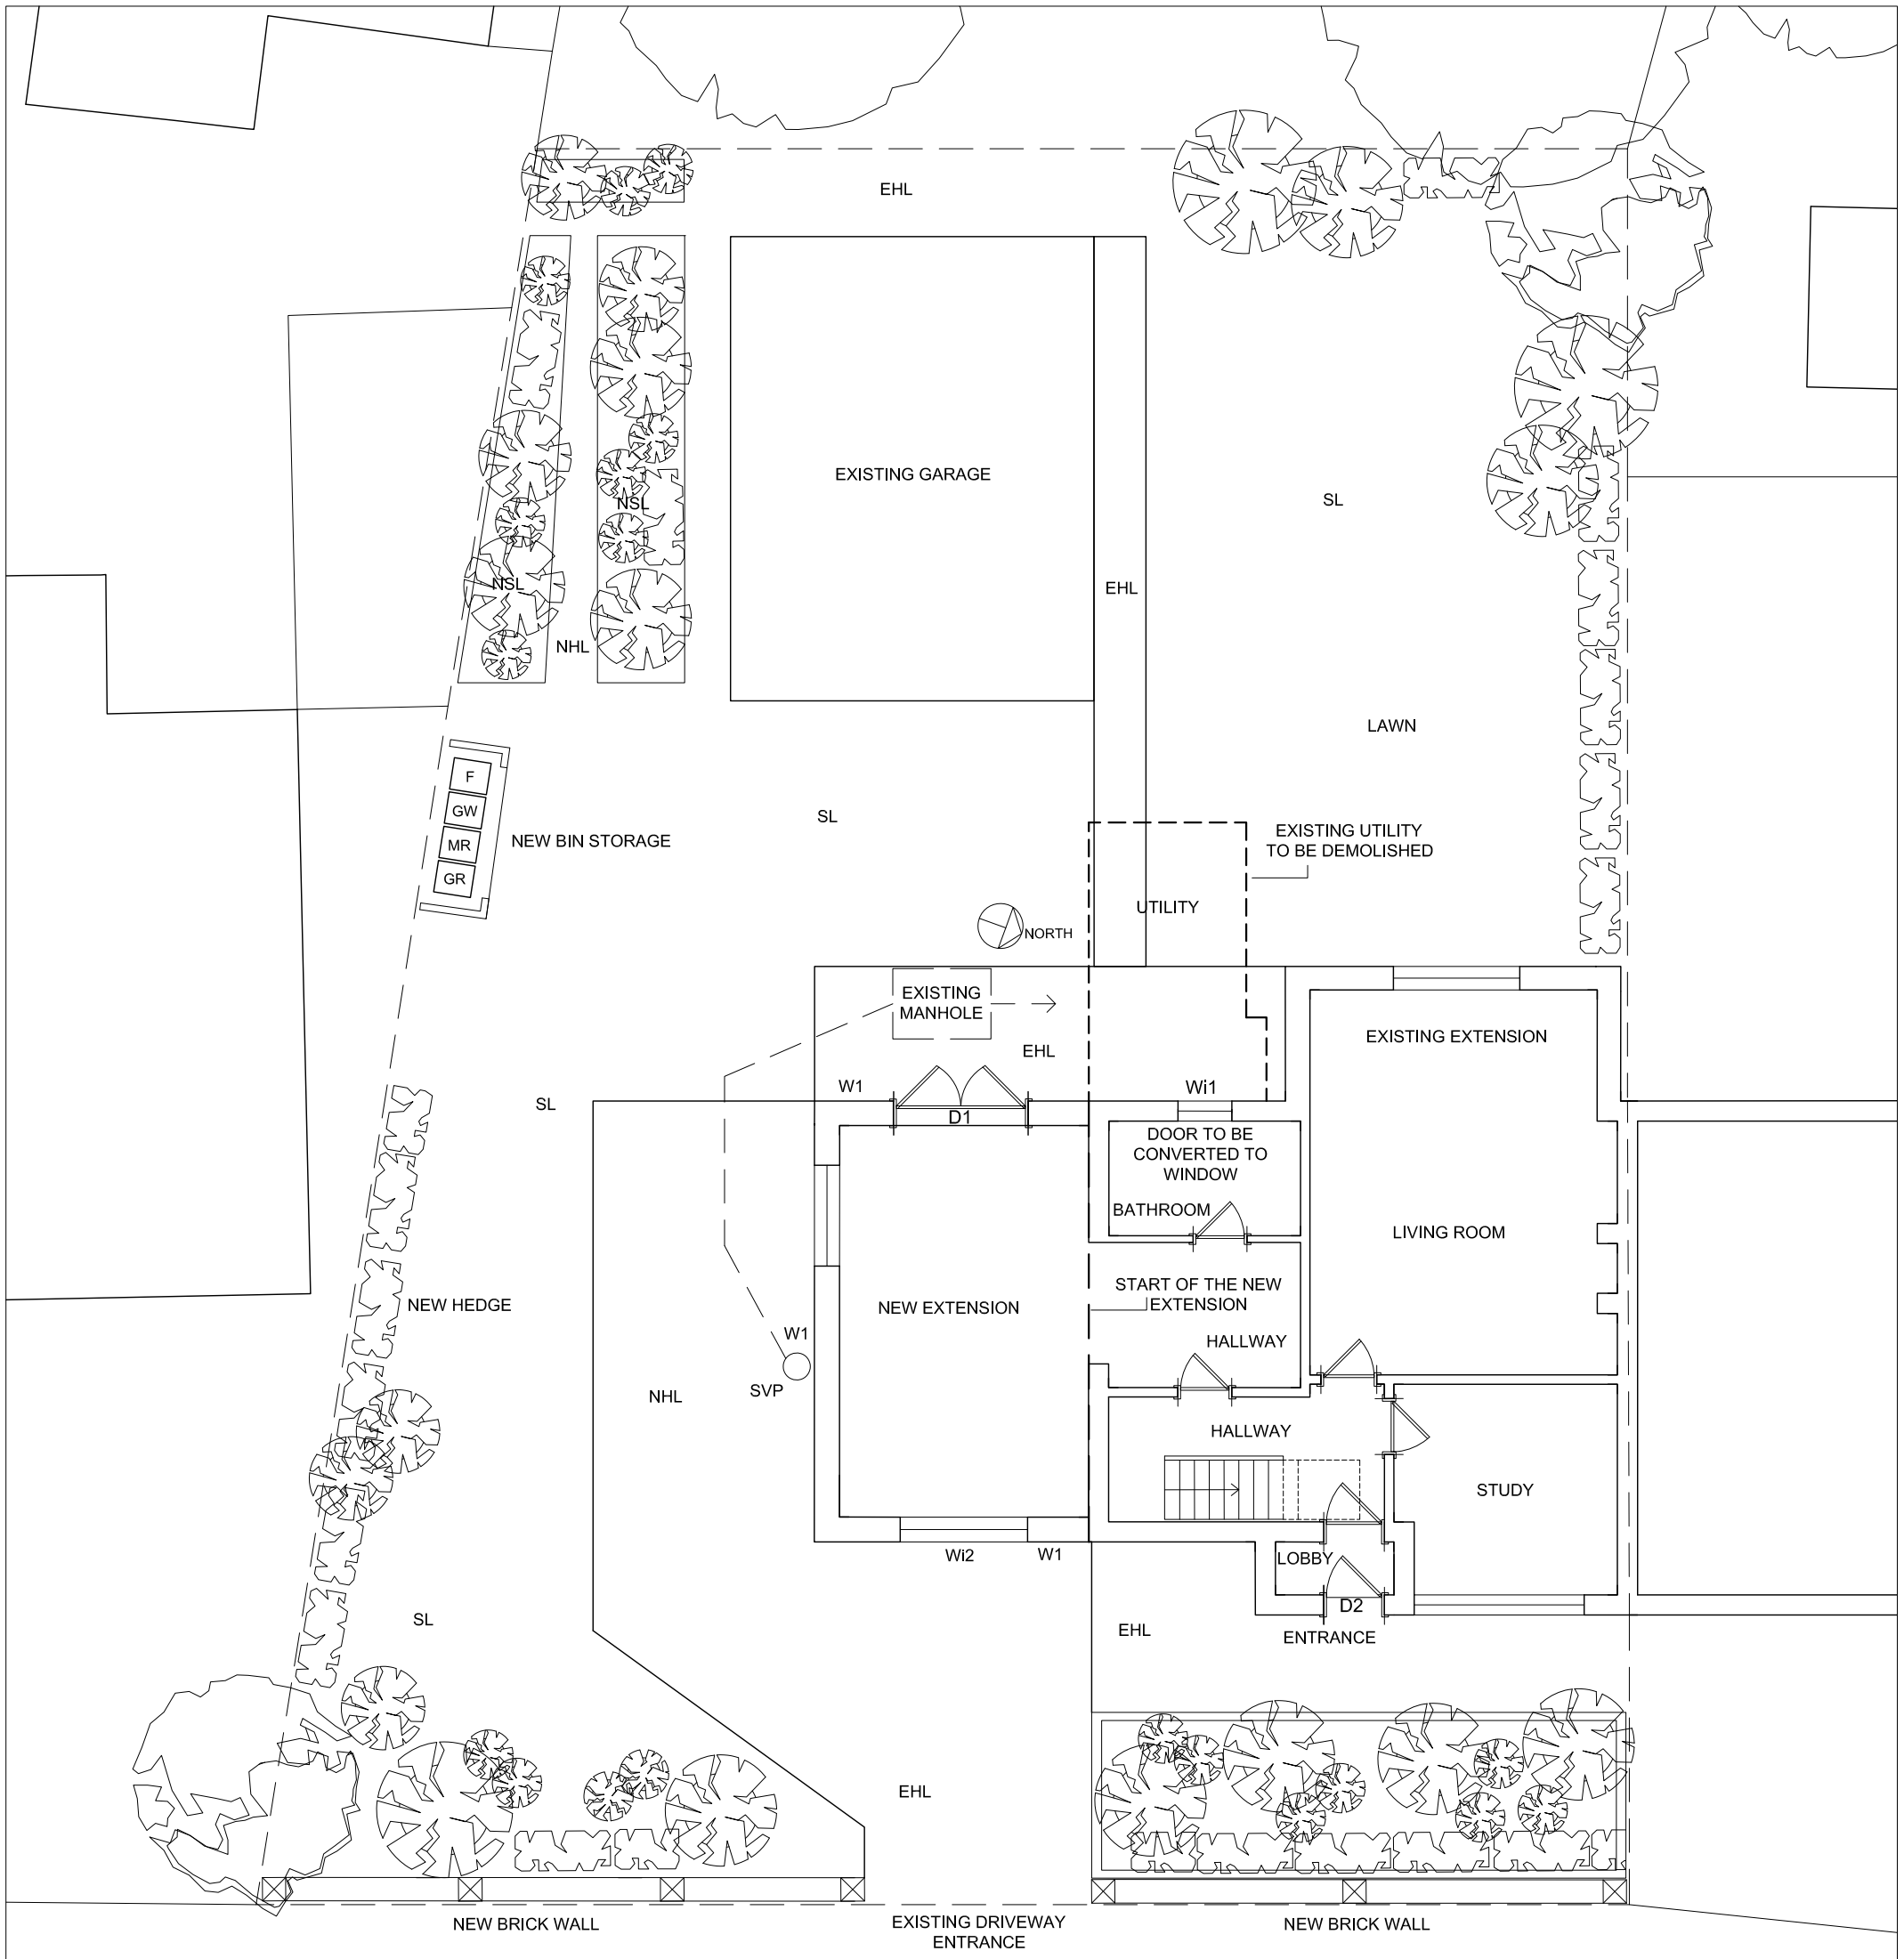

KEY

RL1: VELUX Grey Rooflight
RF1: Charcoal Grey Duoplain Tile to match existing
D1: Grey Aluminium Bifold Doors
D2: Entrance Doors
W1: Carlton Heather Sandfaced Facing Brick - 73mm to match existing
Wi1: Grey UPVC Window to match existing, with obscure glass
Wi2: Grey UPVC Window to match existing
EHL: New and Existing Hard Landscape / Paving Stone
CRB: Clean, Repair and Repoint Existing Brickwork and Stone Copings
SL: Existing Soft Permeable Landscape Areas
NHL: New Hard Landscape to be Porous and Pervious Brick
NSL: New and or Refurbished Soft Permeable Landscape Areas
SVP: Existing Soil Vent Pipe

F	Food Waste	23 Litres
GW	Garden Waste	240 Litres
GR	General Refuse	140 Litres
MR	Mixed Recycling	240 Litres

PROJECT: 15 Button Lane, Manchester			CLIENT: Marcin and Klaudia Sadzik		PHASE: Planning - PL		DATE / REV / DATE / REV	
							24/07/25	
PROJECT NO: 01	SITE: 15ButLn	PHASE: PL -	DWG NO: GL2	REV: -	SCALE: 1:100	SHEET: A3	05/09/25	
							17/09/25	

DRAWING TITLE

Proposed Site Plan

Paulina Skrzypaszek
Technical Architectural Drafting

EXISTING UTILITY
TO BE DEMOLISHED

DOOR TO BE CONVERTED TO
WINDOW

BATHROOM

DINING ROOM

LIVING ROOM

START OF THE NEW EXTENSION

KITCHEN

HALLWAY

STUDY


LOBBY

NORTH

4.05

8.00

Proposed Ground Floor Plan 1:50

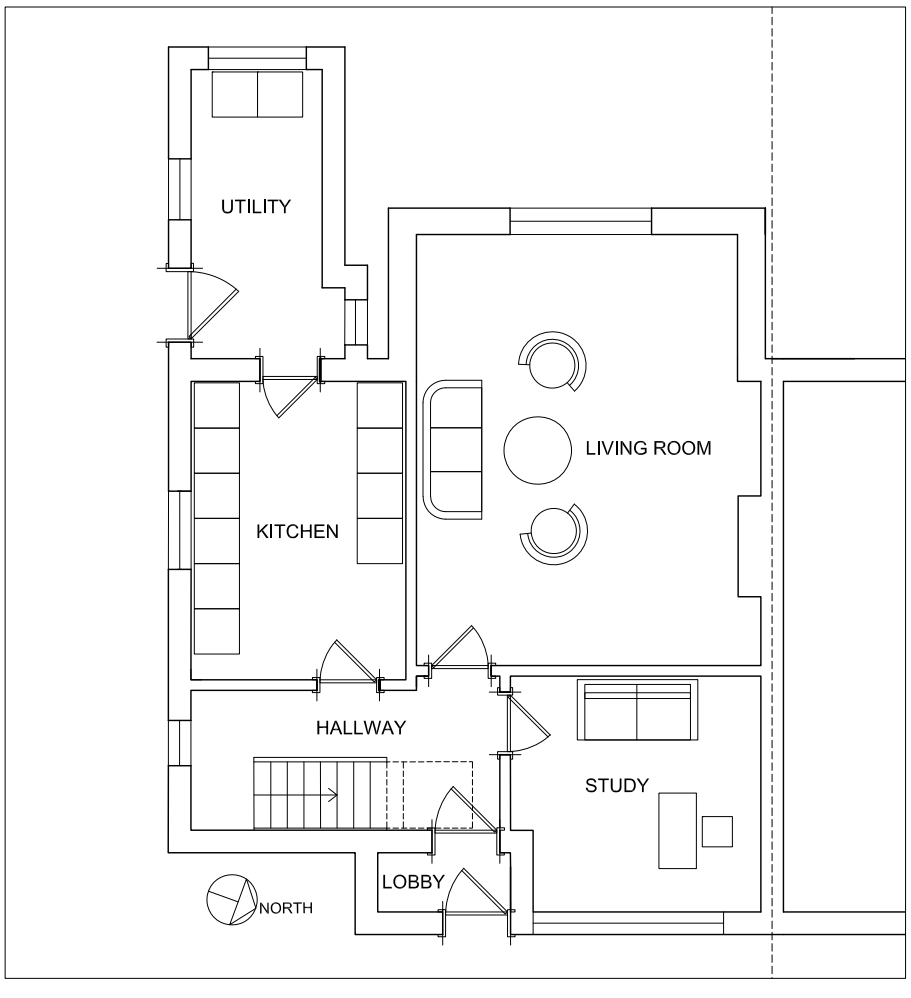


Existing Ground Floor Plan 1:100

PROJECT: 15 Button Lane, Manchester			CLIENT: Marcin and Klaudia Sadzik		PHASE: Planning - PL	DATE	REV	DATE / REV
						24/07/25		
PROJECT NO: 01	SITE: 15ButLn	PHASE: PL -	DWG NO: GA1	REV: -	SCALE: 1:50 & 1:100	SHEET: A3	05/09/25	
							17/09/25	


DRAWING TITLE

Existing and Proposed
Ground Floor Plan

Paulina Skrzypaszek
Technical Architectural Drafting

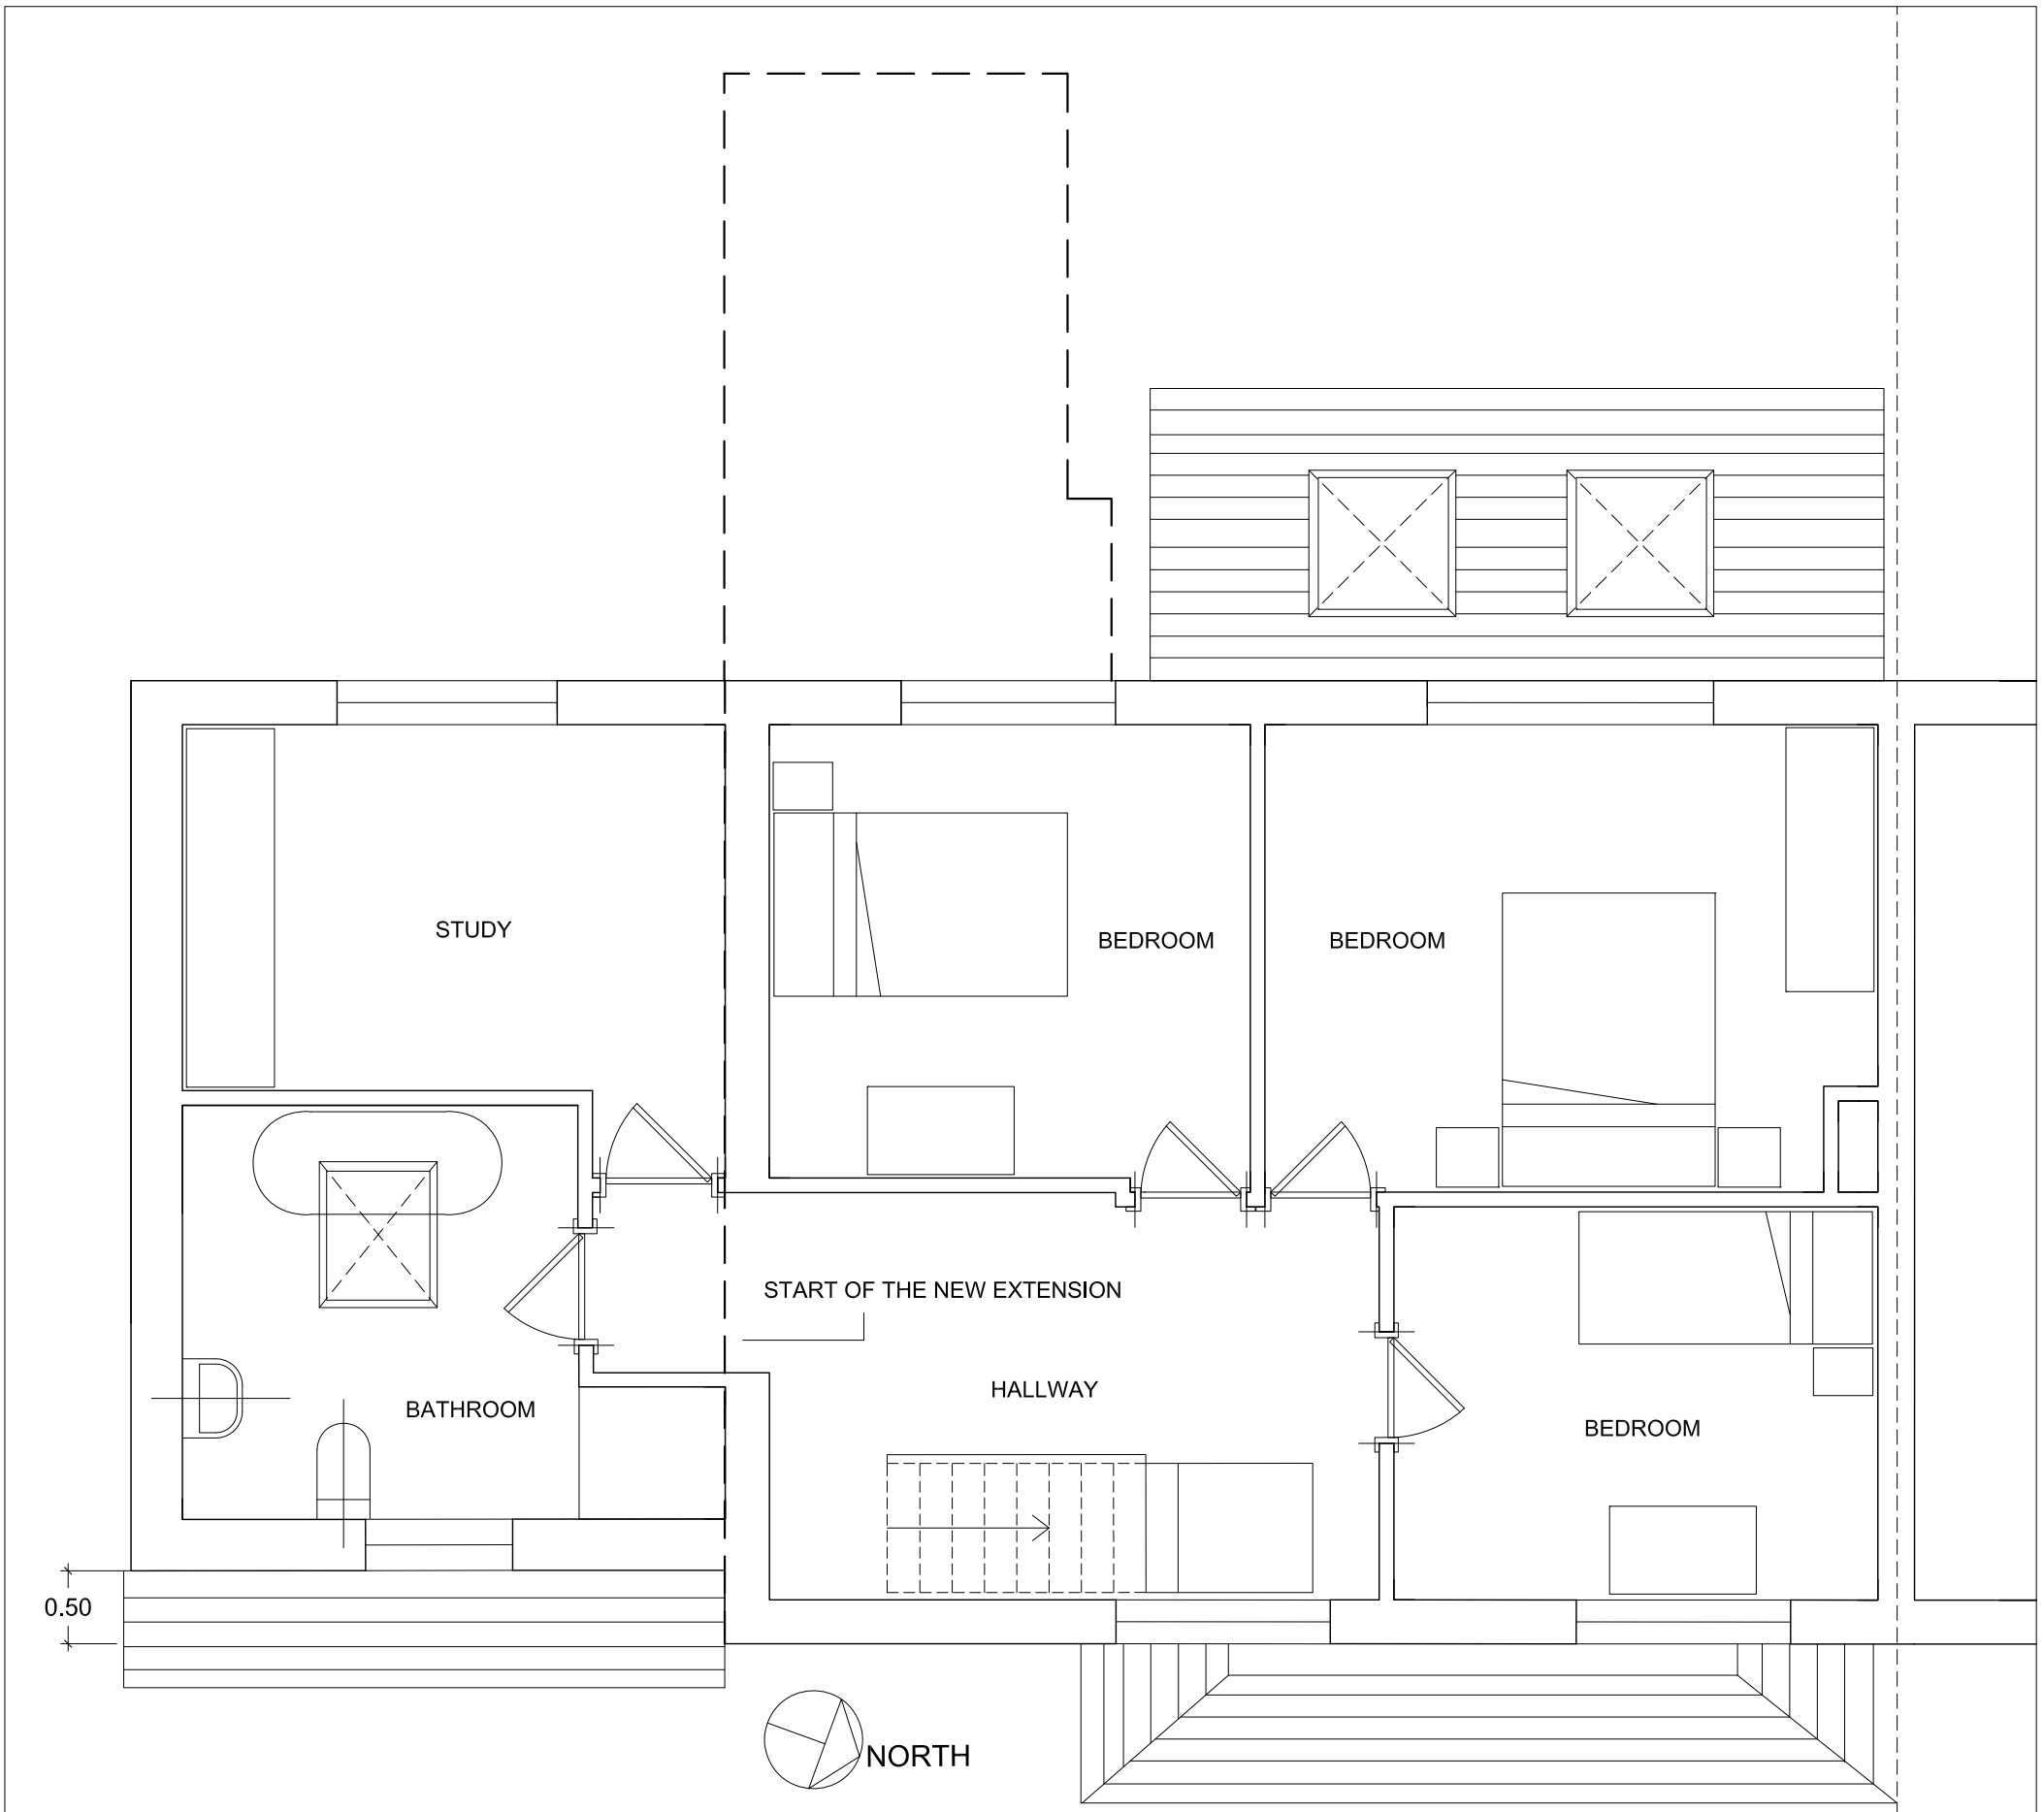

Proposed First Floor Plan 1:50

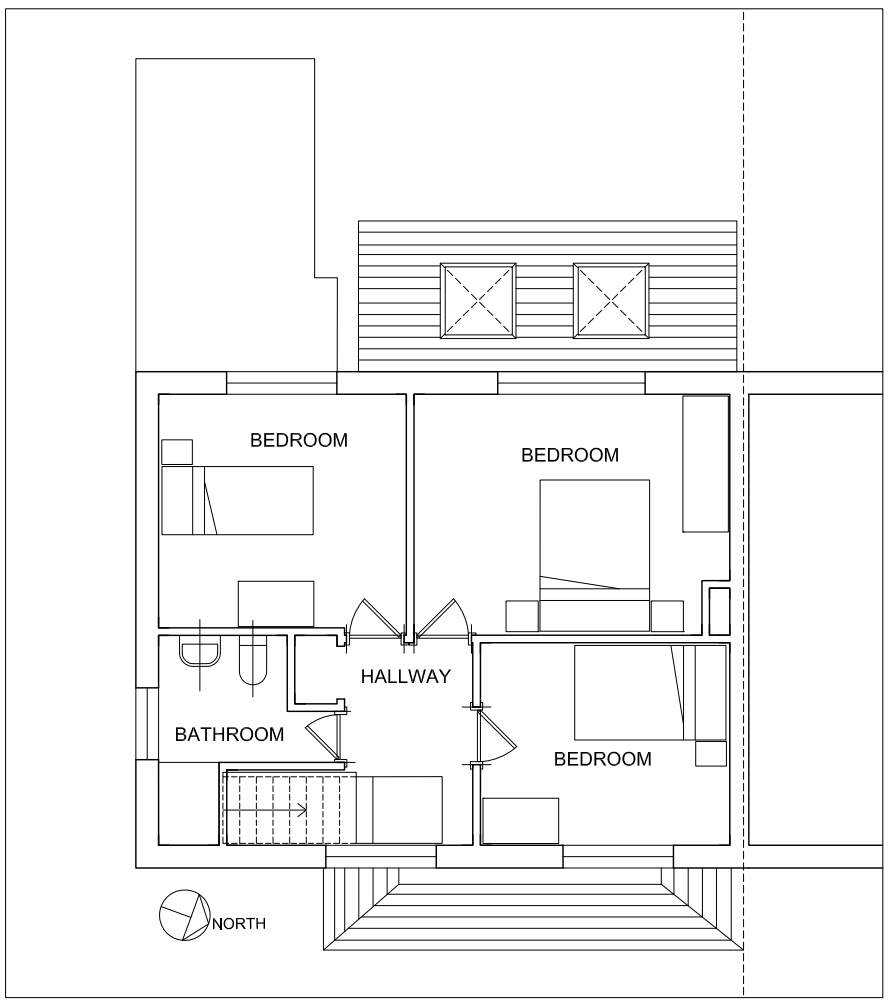


Existing First Floor Plan 1:100

PROJECT: 15 Button Lane, Manchester			CLIENT: Marcin and Klaudia Sadzik	PHASE: Planning - PL		DATE: 24/07/25	REV:	DATE:	REV:
PROJECT NO: 01	SITE: 15ButLn	PHASE: PL -	DWG NO: GA2	REV: -	SCALE: 1:50 & 1:100	SHEET: A3	DATE: 05/09/25	REV:	DATE:	REV:
							DATE: 17/09/25	REV:	DATE:	REV:


DRAWING TITLE

Existing and Proposed First Floor Plan


Paulina Skrzypaszek
Technical Architectural Drafting

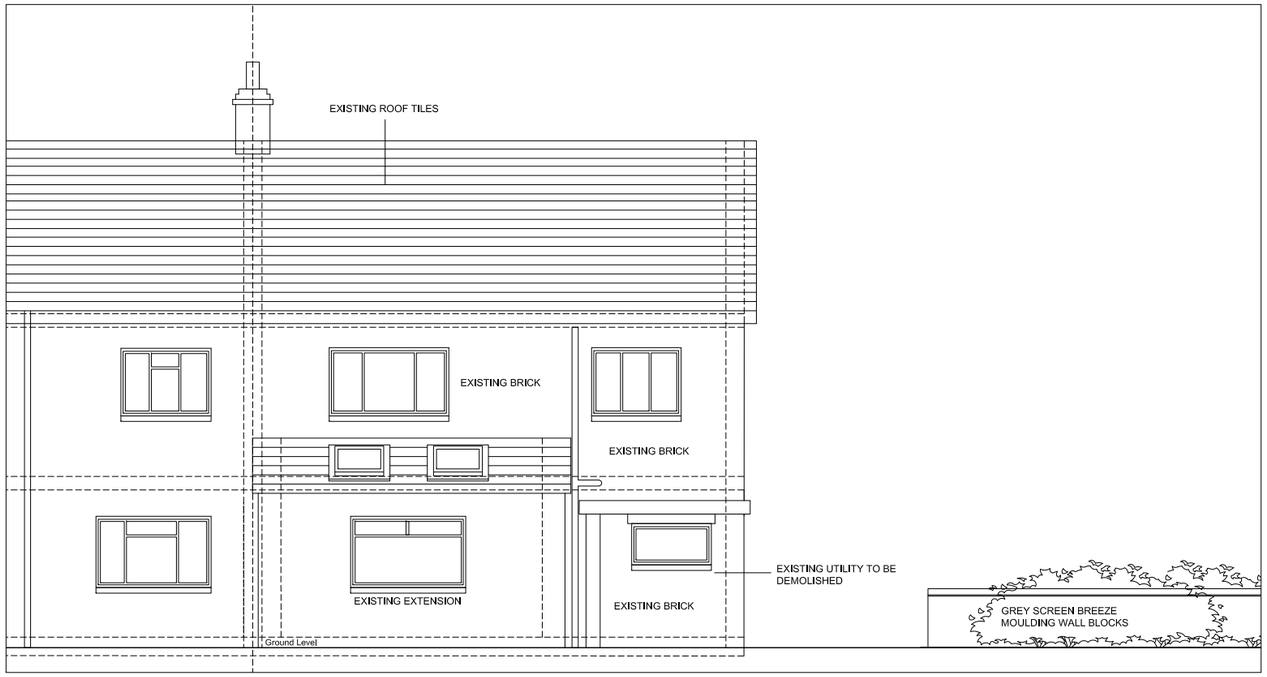


Existing West Elevation

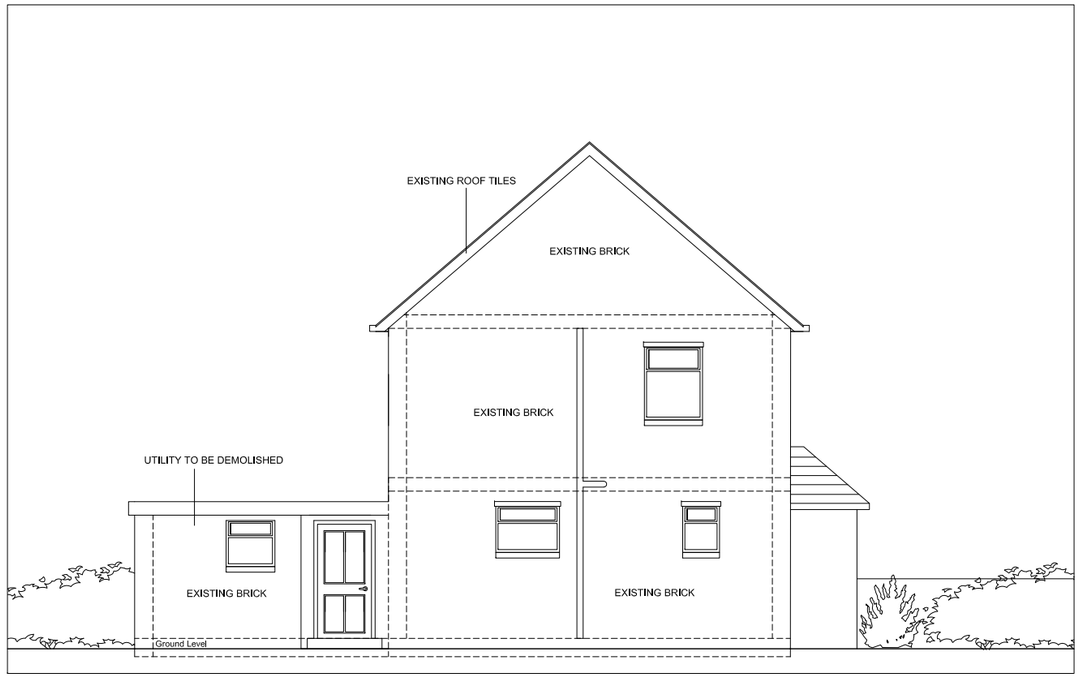

Existing South Elevation

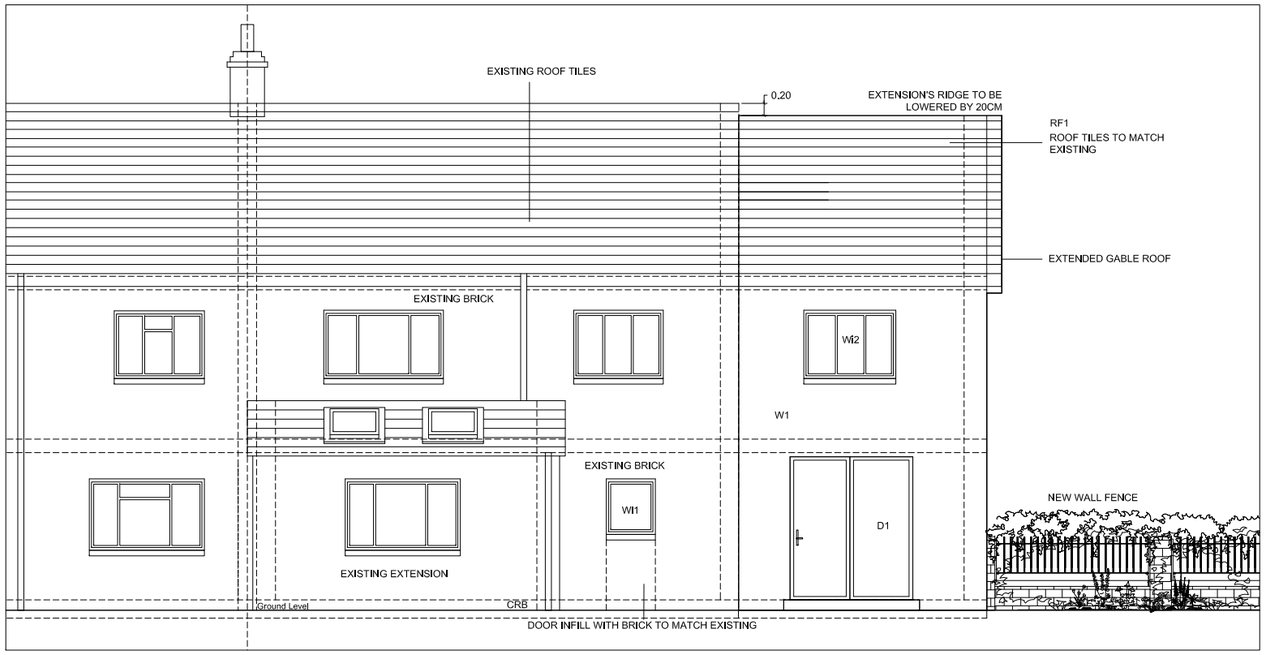

Proposed West Elevation

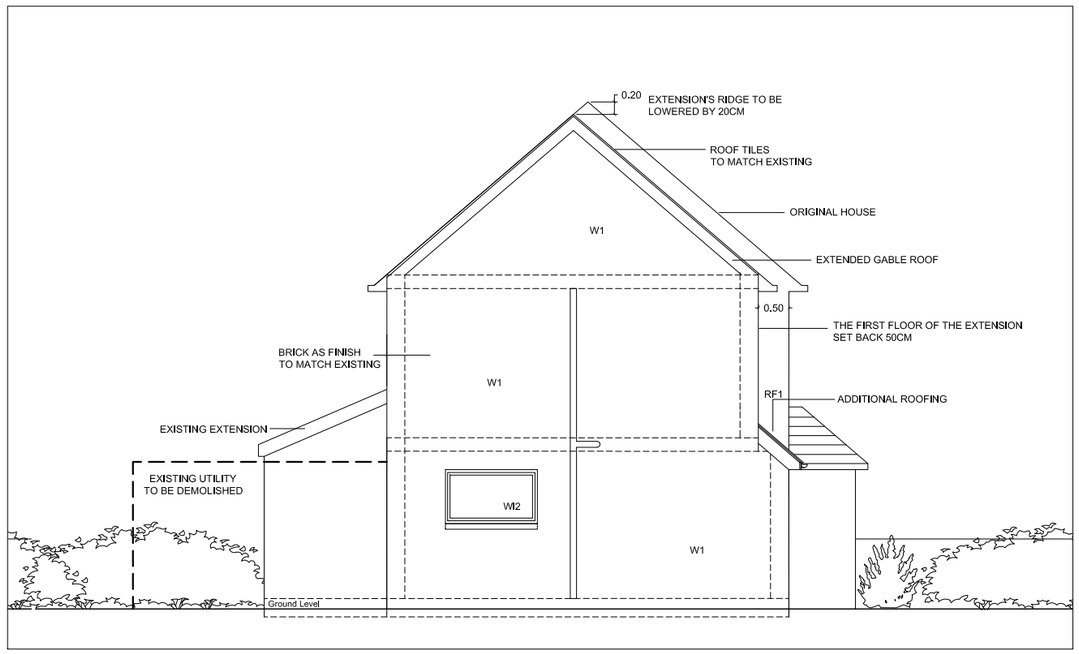

Proposed South Elevation

KEY

RL1: VELUX Grey Rooflight

RF1: Charcoal Grey Duoplain Tile to match existing

D1: Grey Aluminium Bifold Doors

W1: Carlton Heather Sandfaced Facing Brick - 73mm to match existing

Wi1: Grey UPVC Window to match existing, with obscure glass

Wi2: Grey UPVC Window to match existing


CRB: Clean, Repair and Repoint Existing Brickwork and Stone Copings

PROJECT: 15 Button Lane, Manchester			CLIENT: Marcin and Klaudia Sadzik		PHASE: Planning - PL	DATE	REV	DATE / REV
PROJECT NO: 01	SITE: 15ButLn	PHASE: PL -	DWG NO: EL1	REV: -	SCALE: 1:100	SHEET: A3	24/07/25		
							05/09/25		
							17/09/25		


DRAWING TITLE

Existing and Proposed West & South Elevations

Paulina Skrzypaszek
Technical Architectural Drafting

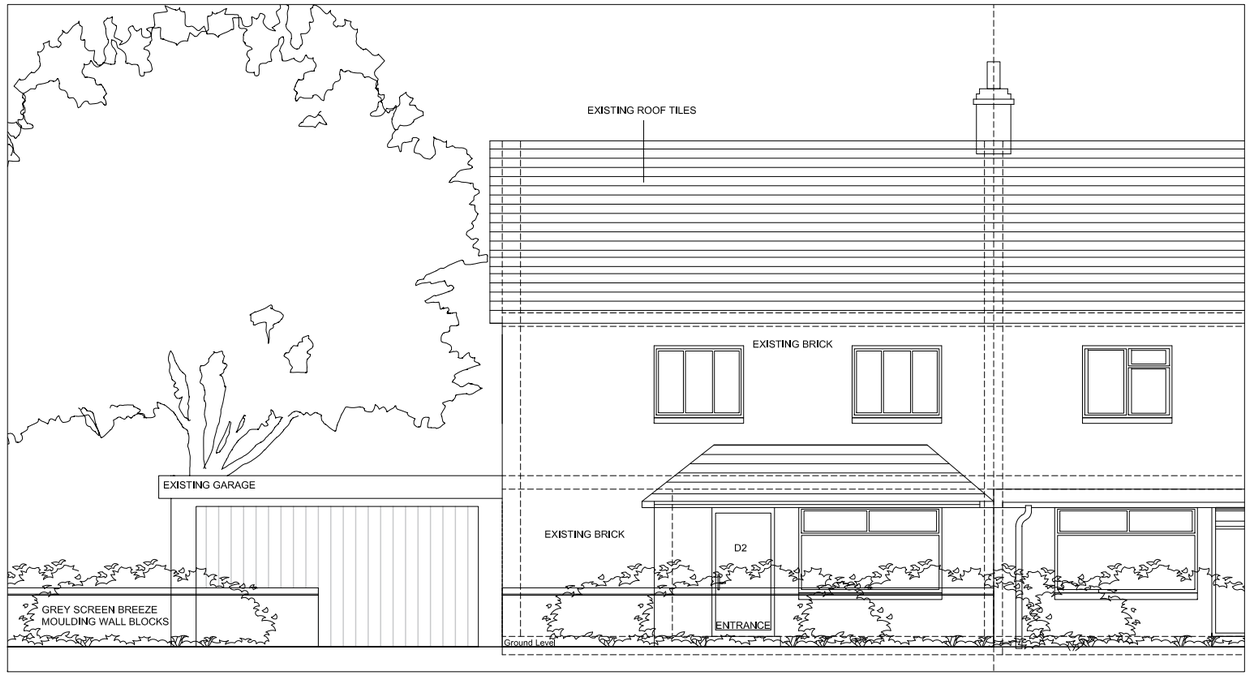

Existing East Elevation

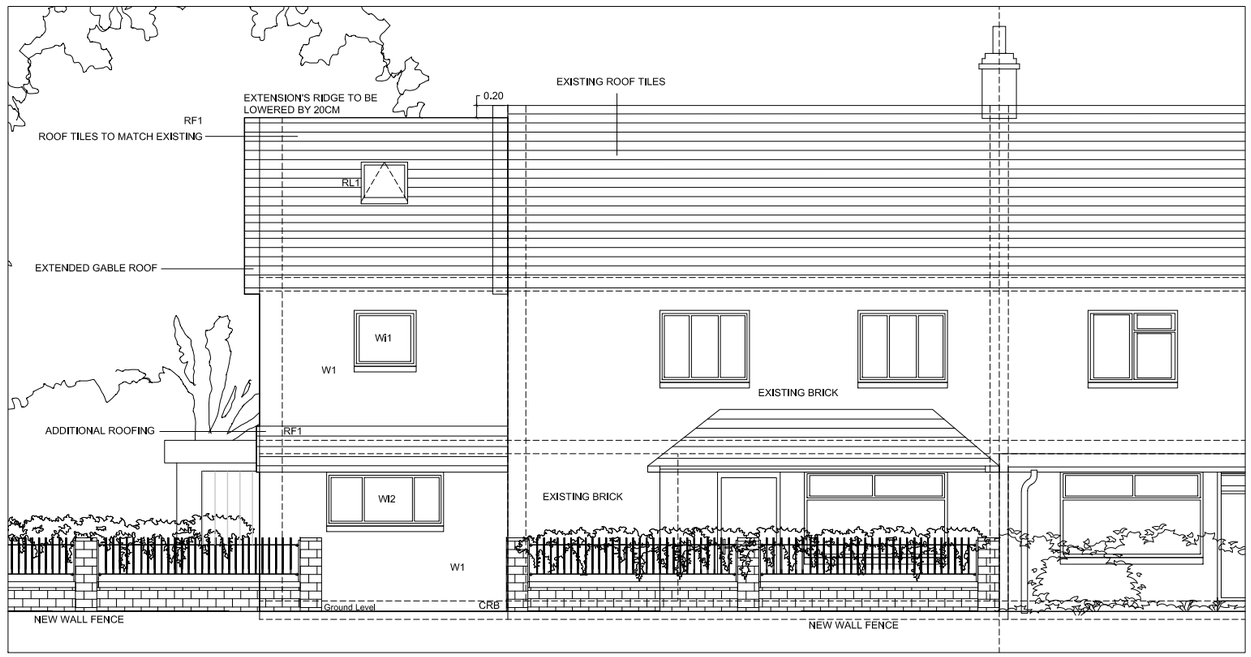

Proposed East Elevation

KEY

RL1: VELUX Grey Rooflight

RF1: Charcoal Grey Duoplain Tile to match existing

D2: Entrance Doors

W1: Carlton Heather Sandfaced Facing Brick - 73mm to match existing

Wi1: Grey UPVC Window to match existing, with obscure glass

Wi2: Grey UPVC Window to match existing

CRB: Clean, Repair and Repoint Existing Brickwork and Stone Copings

PROJECT: 15 Button Lane, Manchester			CLIENT: Marcin and Klaudia Sadzik		PHASE: Planning - PL	DATE	REV	DATE	REV
						24/07/25			
PROJECT NO: 01	SITE: 15ButLn	PHASE: PL -	DWG NO: EL2	REV: -	SCALE: 1:50	SHEET: A3	05/09/25			
							17/09/25		

DRAWING TITLE

Existing and Proposed East Elevations

Paulina Skrzypaszek
Technical Architectural Drafting