


PROPOSED FRONT ELEVATION (1 - 6 ELIZA STREET) - 1:100 AT A2
VIEW F

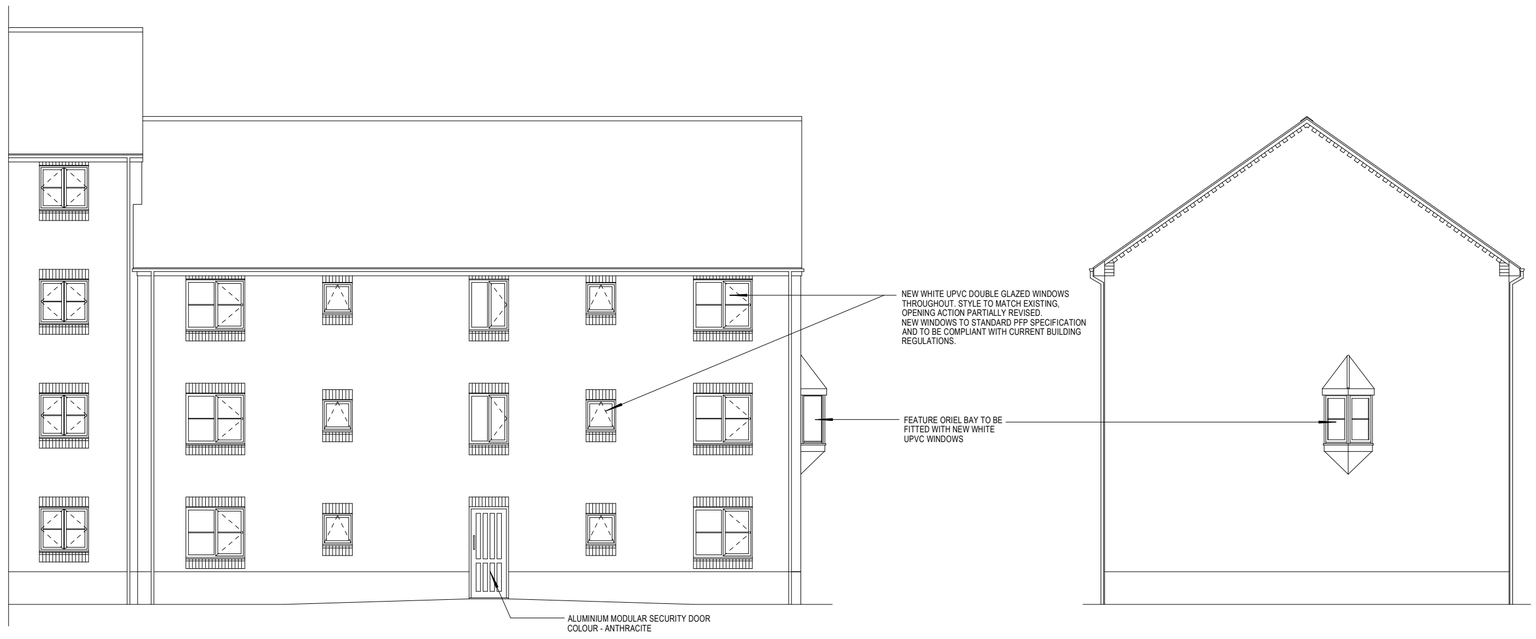

PROPOSED REAR ELEVATION (1 - 6 ELIZA STREET) - 1:100 AT A2
VIEW G

PROPOSED SIDE ELEVATION (1 - 6 ELIZA STREET) -
1:100 AT A2 VIEW H

0 1 2 3 4 5m

NOTES:
All dimensions must be checked on site and not scaled from this drawing.

Rev.

Client
PLACES FOR PEOPLE (A&I)

Job Title
PROPOSED WINDOW AND DOOR REPLACEMENT SCHEME AT FLATS 1 - 12, 25 MARY FRANCE STREET AND FLATS 1 - 6, 11 ELIZA STREET, HULME, MANCHESTER, M15 5FN

Drawing Title
PROPOSED ELEVATIONS
1 - 6 ELIZA STREET

Scale 1:100 AT A2

Date JUNE 25 | Drawn by I.C.

Drg No. PfP / MFS_ES / 04 | Rev.

© copyright