


NOTES
1. All dimensions are in millimetres unless otherwise stated
2. This drawing is to be read with all other relevant documentation
3. Do not scale from this drawing, all measurement data should be taken directly from the model

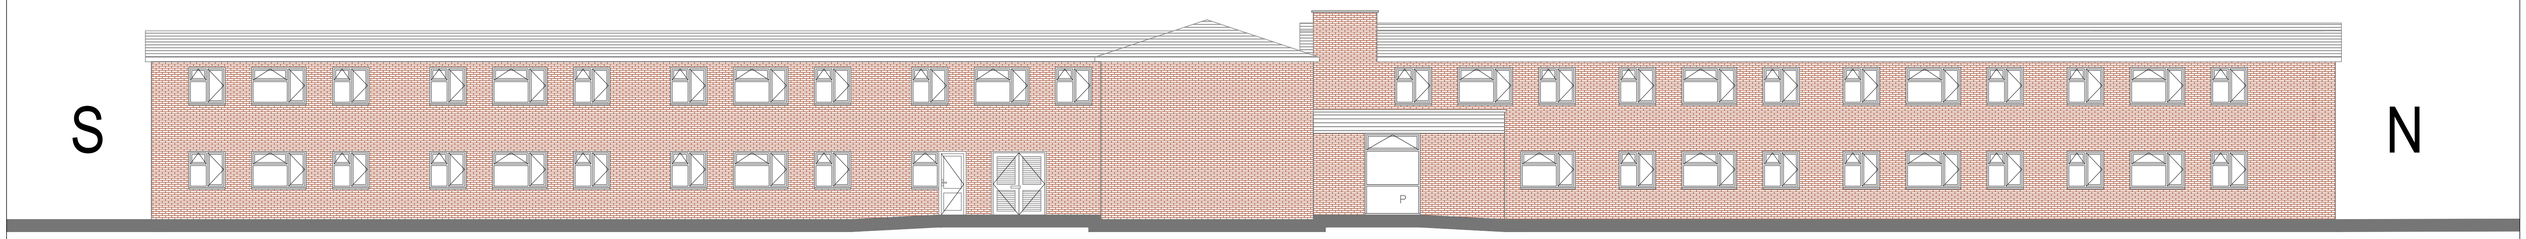


East elevation

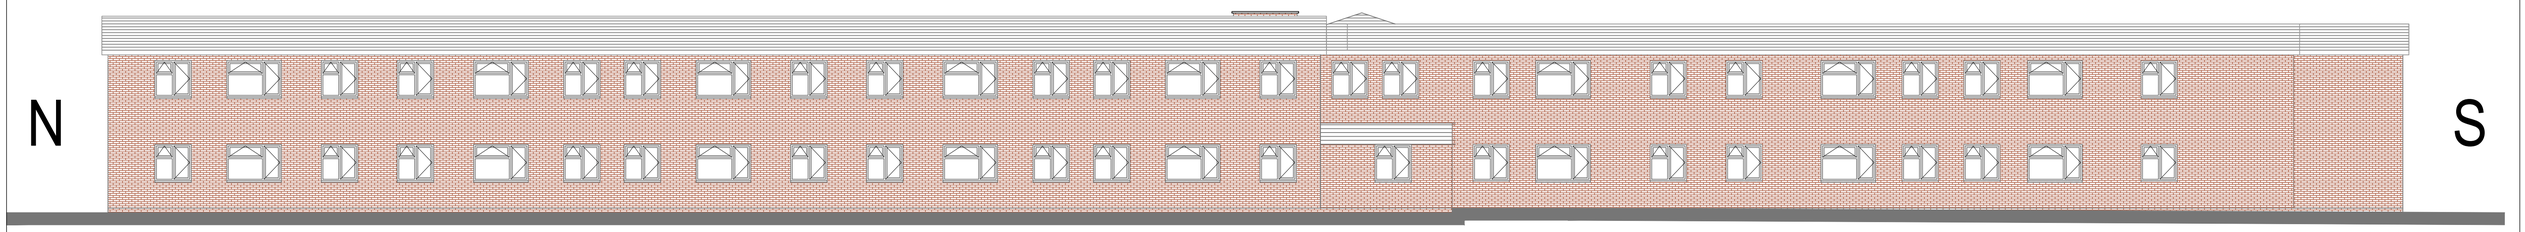


West elevation

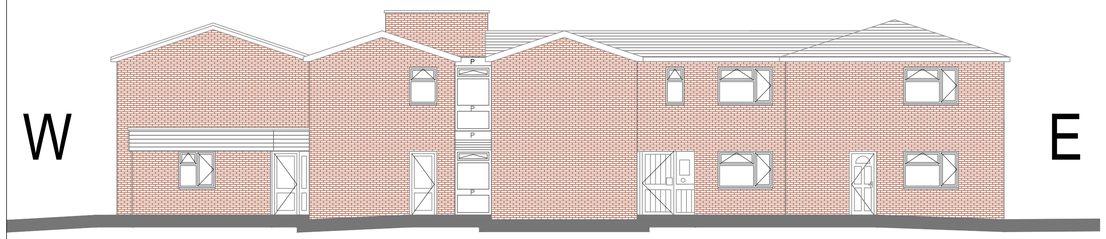

South elevation

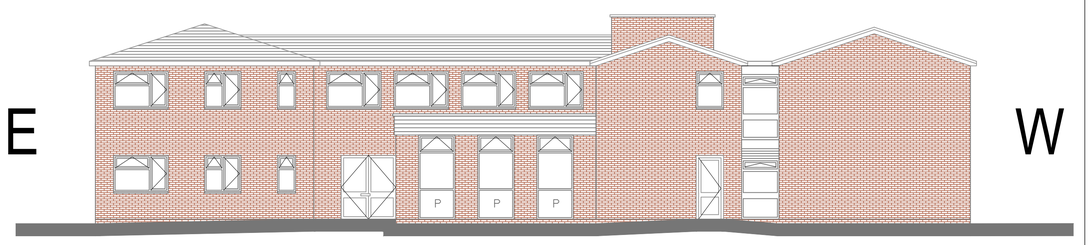

North elevation

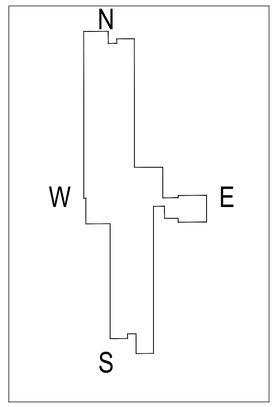

No part of this drawing or data file may be reproduced without prior written permission of the Manchester City Council or approved representative.

1:100
0 2m 4m 6m 8m 10m

MANCHESTER CITY COUNCIL

Capital Programmes Division

Manchester City Council
PO Box 532, Town Hall
Manchester
M60 2LA

DRAWING STATUS: Planning Application

PROPERTY TITLE
Apprentice Court
2 Caversham Drive
Manchester M9 4JH

UPRN: 010023060095
DFE NO.: 0000

PROJECT TITLE
Proposed air source heat pump installation


DRAWING TITLE
Existing elevations

JOB NO.: XX/00000
DATE: 19/05/2025
REV:

SCALE: 1:100@A1
AUTHOR: A. Burns
CHECKED BY:
APPROVED BY:

DRAWING NO.
ACH-MCC-XX-EE-DR-A-0010

NOTES
1. All dimensions are in millimetres unless otherwise stated
2. This drawing is to be read with all other relevant documentation
3. Do not scale from this drawing, all measurement data should be taken directly from the model

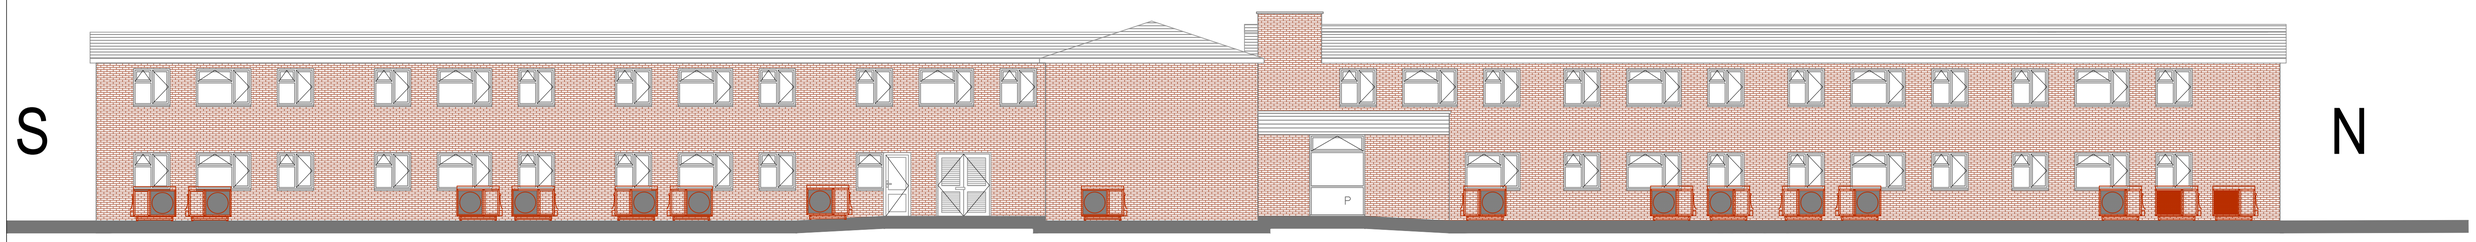


East elevation



West elevation




South elevation

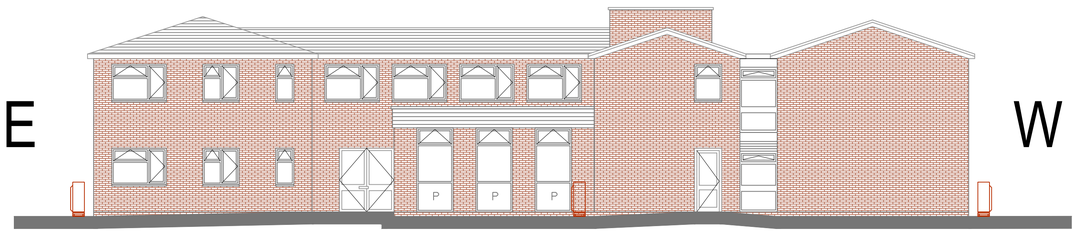

North elevation




Daikin ASHP finished with vinyl brick wrap to show ASHP can be matched to background.

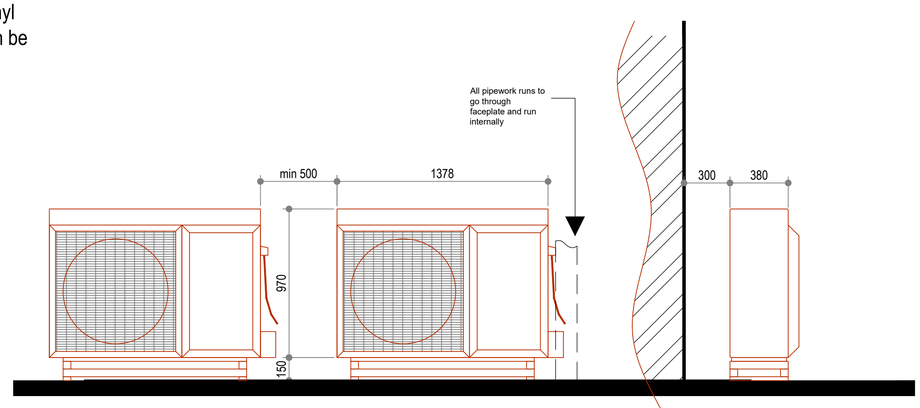

Air source heat pump elevations

REV	DATE	
C	OCT 25	ASHP adj house reinstated, notes added
B	OCT 25	Ducts to flat intakes removed from elevations
A	OCT 25	ASHP position adj flat 29 relocated, notes amended, ASHP adj house removed

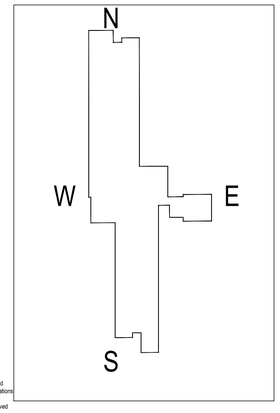

No part of this drawing or data file may be reproduced without prior written permission of the Manchester City Council or approved representative.

1:100
0 2m 4m 6m 8m 10m

MANCHESTER CITY COUNCIL

Capital Programmes Division

Manchester City Council
PO Box 532, Town Hall
Manchester
M60 2LA

DRAWING STATUS: Planning Application

PROPERTY TITLE
Apprentice Court
2 Caversham Drive
Manchester M9 4JH

UPRN: 010023060095
DFE NO.: 0000

PROJECT TITLE
Proposed air source heat pump installation


DRAWING TITLE
Proposed elevations

JOB NO.: XX/00000
DATE: 19/05/2025
REV: C


SCALE: 1:100@A1
AUTHOR: A. Burns
CHECKED BY:
APPROVED BY:

DRAWING NO.
ACH-MCC-XX-EE-DR-A-0011

NOTES
1. All dimensions are in millimetres unless otherwise stated
2. This drawing is to be read with all other relevant documentation
3. Do not scale from this drawing, all measurement data should be taken directly from the model

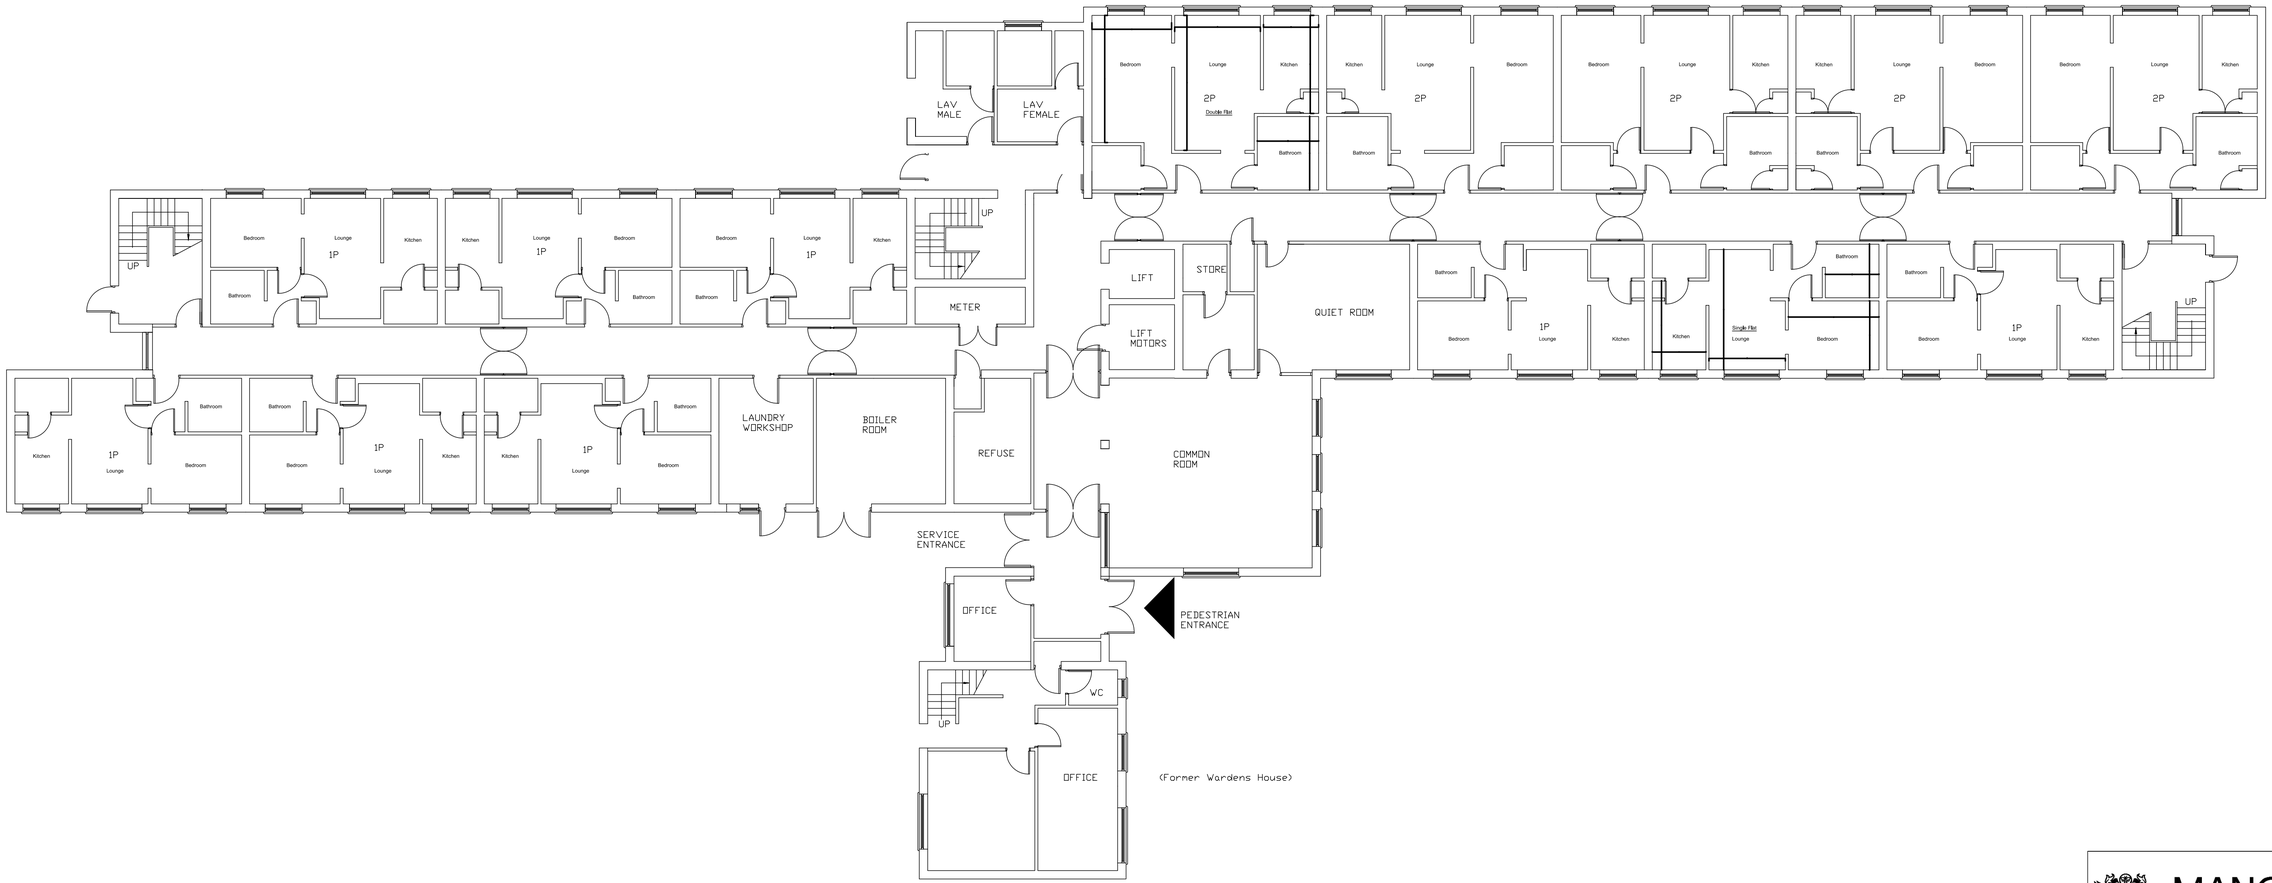

GROUND FLOOR

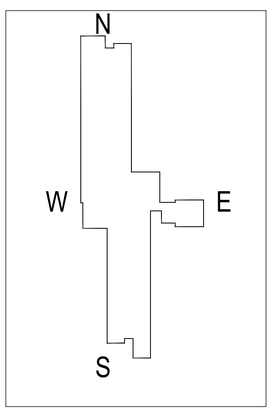

No part of this drawing or data file may be reproduced without prior written permission of the Manchester City Council or approved representative.

1:100
0 2m 4m 6m 8m 10m

MANCHESTER CITY COUNCIL

Capital Programmes Division

Manchester City Council
PO Box 532, Town Hall
Manchester
M60 2LA

DRAWING STATUS: Planning Application

PROPERTY TITLE
Apprentice Court
2 Caversham Drive
Manchester M9 4JH

UPRN: 010023060095
DFE NO.: 0000

PROJECT TITLE
Proposed air source heat pump installation


DRAWING TITLE
Existing ground floor plan

JOB NO.: XX/00000
DATE: 19/05/2025
REV:

SCALE: 1:100@A1
AUTHOR: A. Burns
CHECKED BY:
APPROVED BY:

DRAWING NO.: ACH-MCC-XX-GF-DR-A-0010

NOTES
1. All dimensions are in millimetres unless otherwise stated
2. This drawing is to be read with all other relevant documentation
3. Do not scale from this drawing, all measurement data should be taken directly from the model

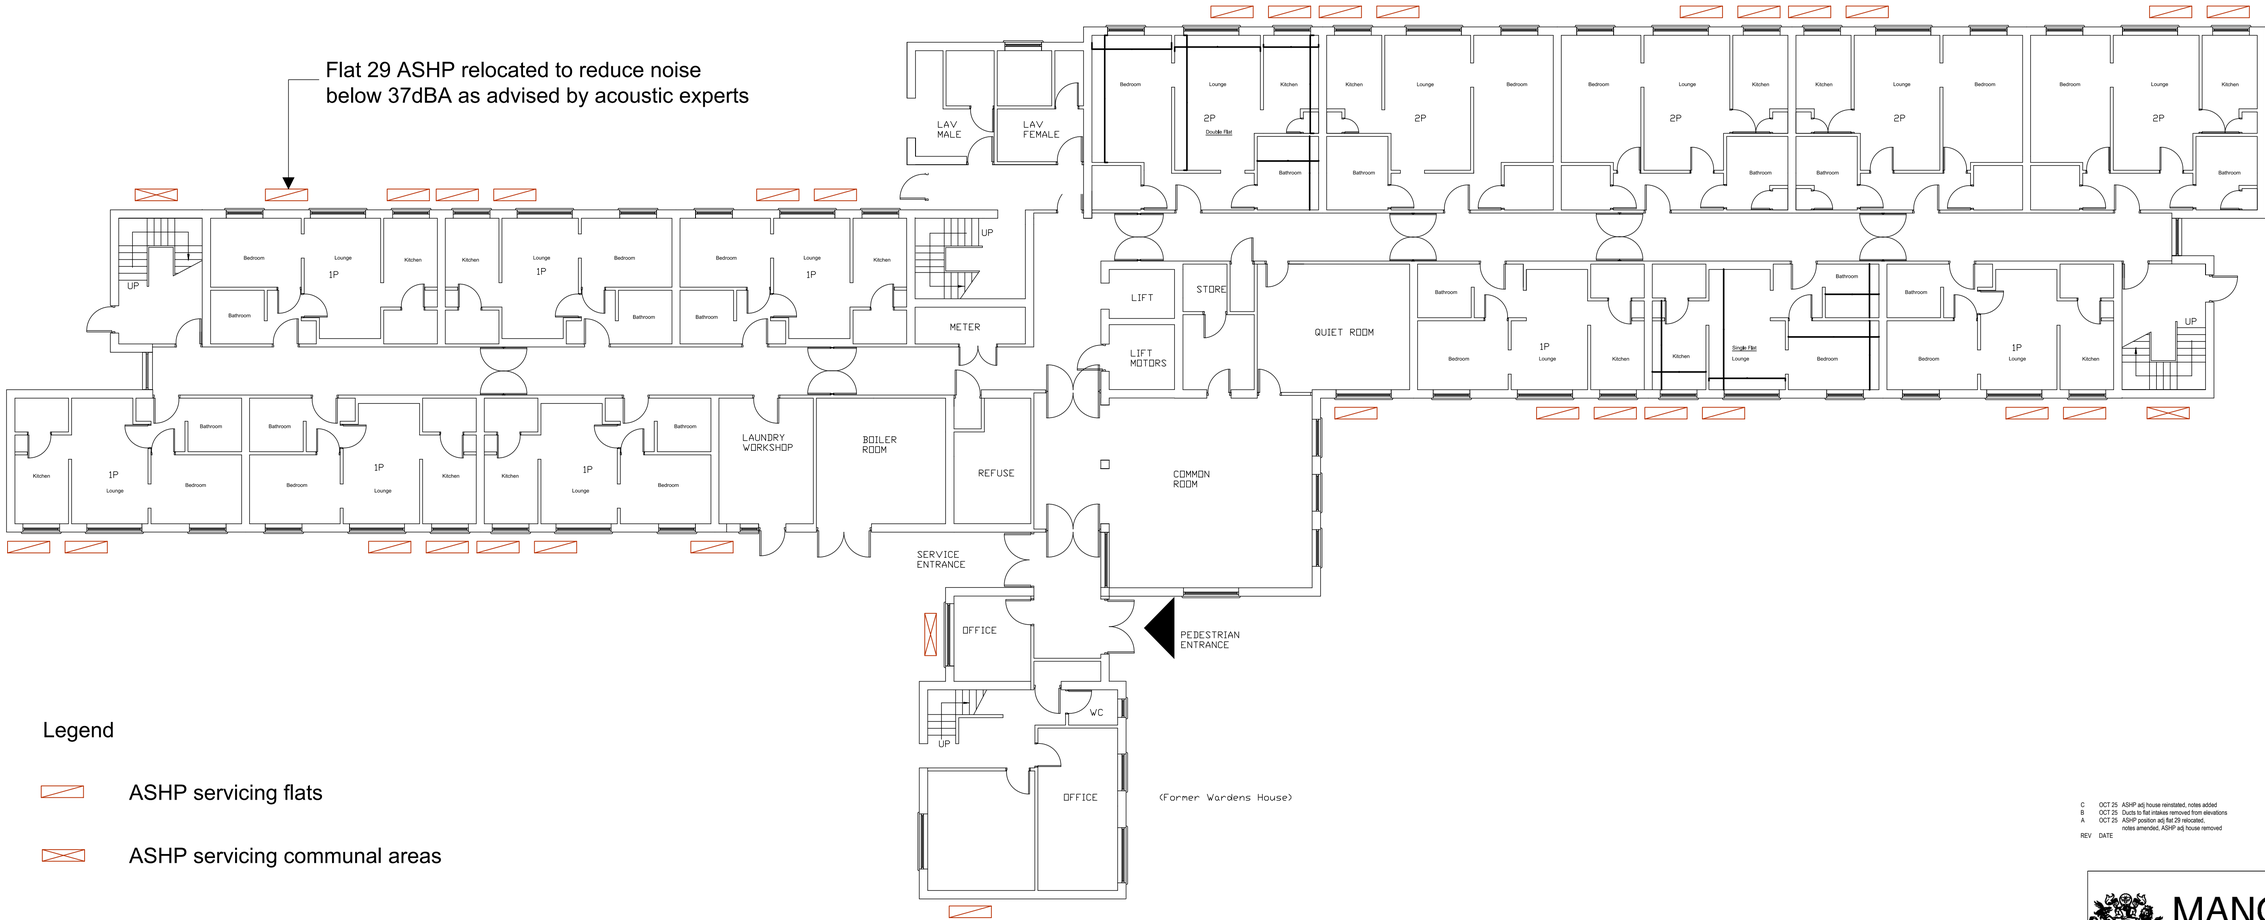


Legend

ASHP servicing flats

ASHP servicing communal areas

GROUND FLOOR

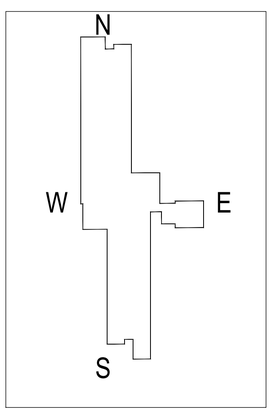

No part of this drawing or data file may be reproduced without prior written permission of the Manchester City Council or approved representative.

1:100
0 2m 4m 6m 8m 10m

REV	DATE	
C	OCT 25	ASHP adj house reinstated, notes added
B	OCT 25	Ducts to flat intakes removed from elevations
A	OCT 25	ASHP position adj flat 29 relocated, notes amended, ASHP adj house removed

MANCHESTER CITY COUNCIL

Capital Programmes Division

Manchester City Council
PO Box 532, Town Hall
Manchester
M60 2LA

DRAWING STATUS: Planning Application

PROPERTY TITLE
Apprentice Court
2 Caversham Drive
Manchester M9 4JH

UPRN: 010023060095
DFE NO.: 0000

PROJECT TITLE
Proposed air source heat pump installation

DRAWING TITLE
Proposed ground floor plan

JOB NO.	DATE	REV
XX/00000	19/05/2025	C

SCALE	AUTHOR	CHECKED BY	APPROVED BY
1:100@A1	A. Burns		

DRAWING NO.
ACH-MCC-XX-GF-DR-A-0011