


Existing Rear Elevation
Scale 1:100 @ A1




Existing Side Elevation
Scale 1:100 @ A1




Existing Front Elevation
Scale 1:100 @ A1

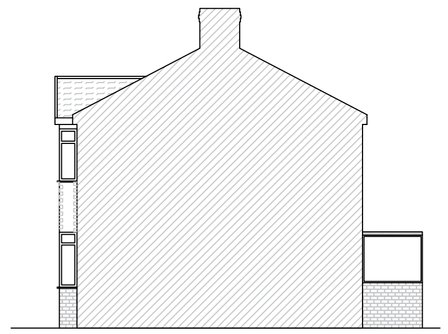

Existing Party Elevation
Scale 1:100 @ A1

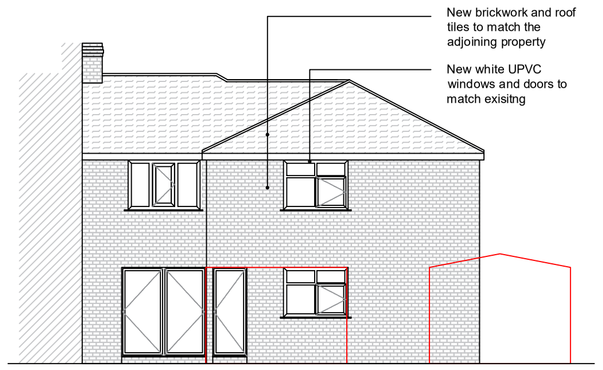


Proposed Rear Elevation
Scale 1:100 @ A1

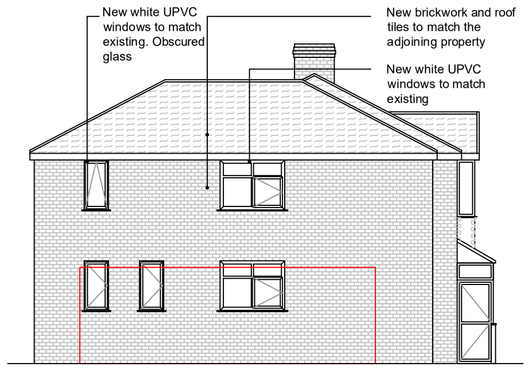


Proposed Side Elevation
Scale 1:100 @ A1




Proposed Front Elevation
Scale 1:100 @ A1

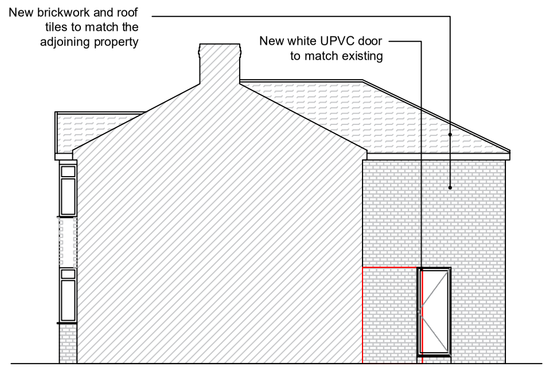


Proposed Party Elevation
Scale 1:100 @ A1

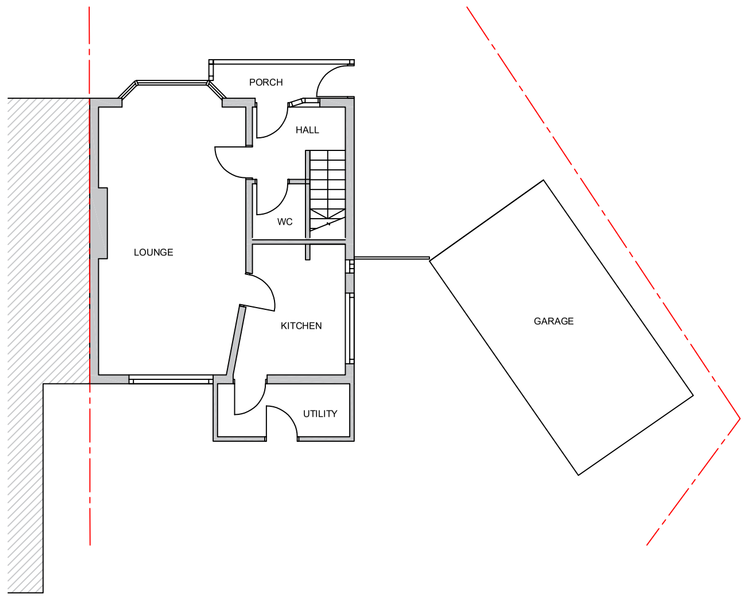

Existing GF Plan
Scale 1:100 @ A1

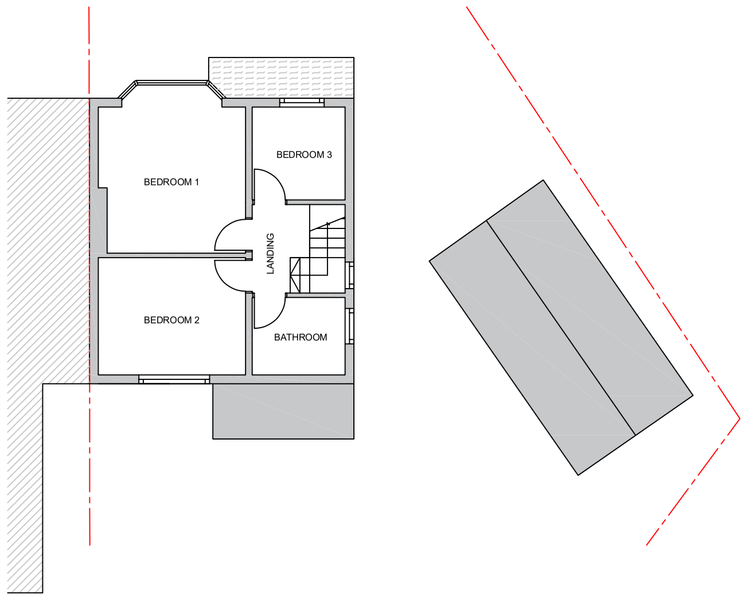

Existing FF Plan
Scale 1:100 @ A1

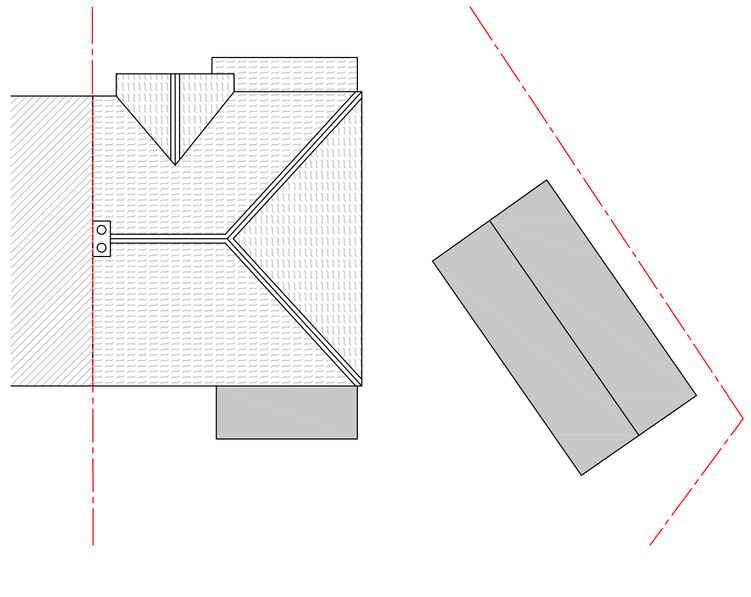


Existing RF Plan
Scale 1:100 @ A1


Proposed GF Plan
Scale 1:100 @ A1

Proposed FF Plan
Scale 1:100 @ A1


Proposed RF Plan
Scale 1:100 @ A1

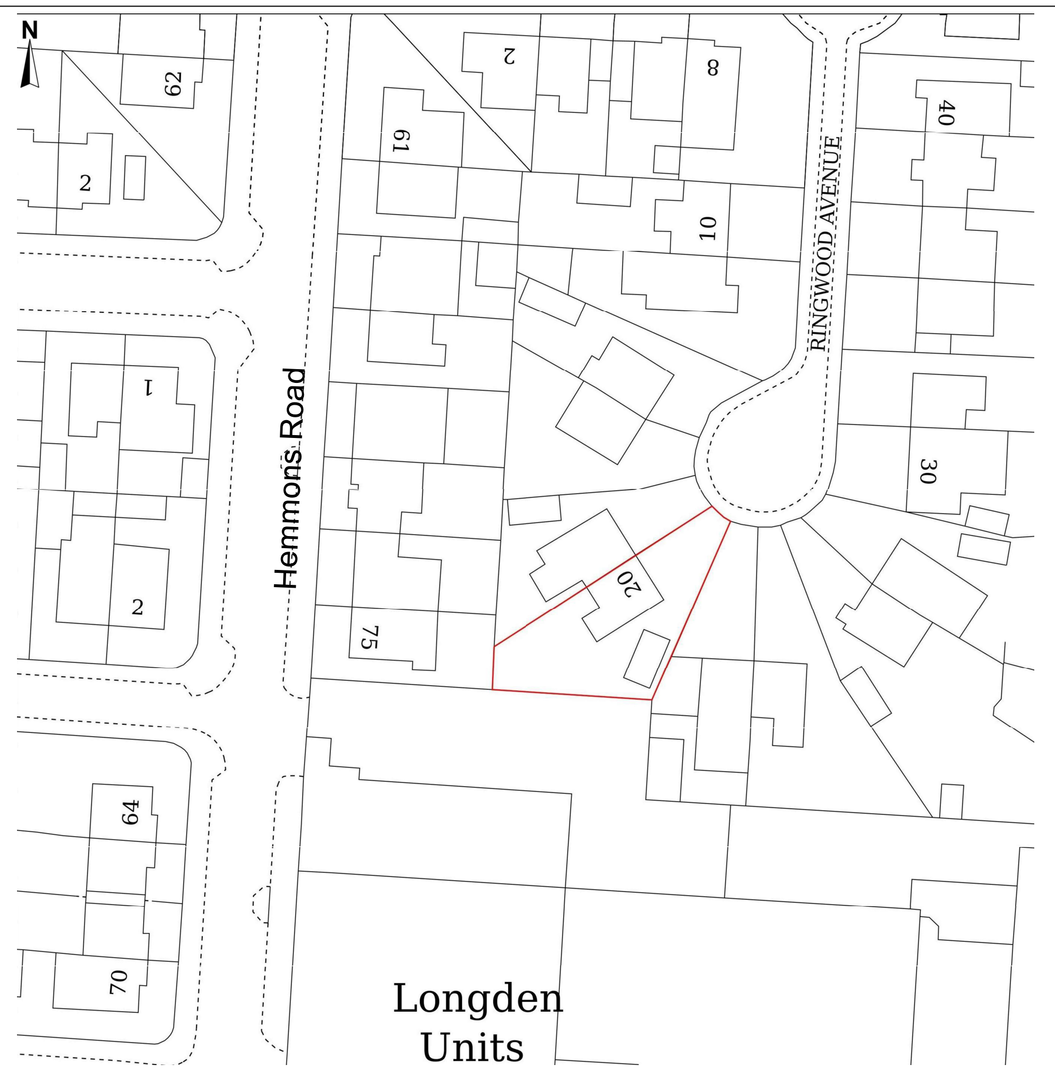

Site Location Plan
Scale 1:500 @ A1

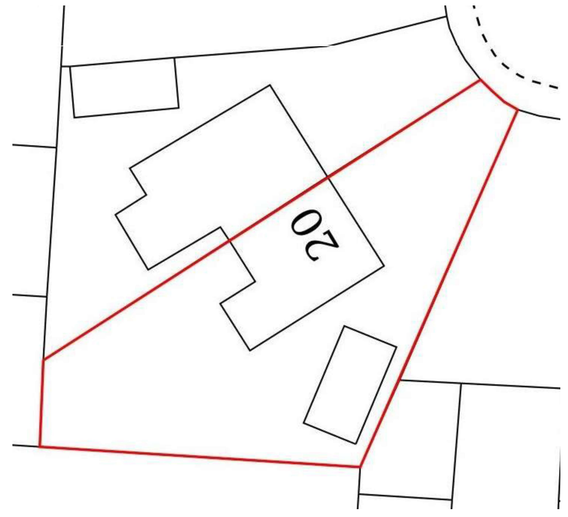

Existing Site Plan
Scale 1:250 @ A1

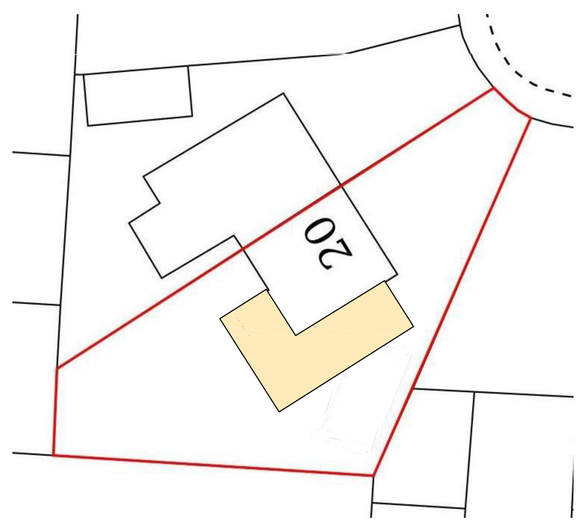

Proposed Site Plan
Scale 1:250 @ A1

REV	DATE	REVISION DETAILS	INITIALS
P04	03.10.25	Extension ridge lowered.	LH
P03	11.09.25	GF side windows amended	LH
P02	29.08.25	1st floor side windows amended	LH
P01	29.06.25	Issued for Planning	LH

PROJECT:
No. 20 Ringwood Avenue
Levenshulme

TITLE:
NEW EXTENSION
PLANNING DRAWINGS

SCALE @ A1:	DRAWN:	DATE:	REVISION:	STATUS:
As Noted	LH	Jun 2025	P04	A2

DRAWING No:
0625-0001