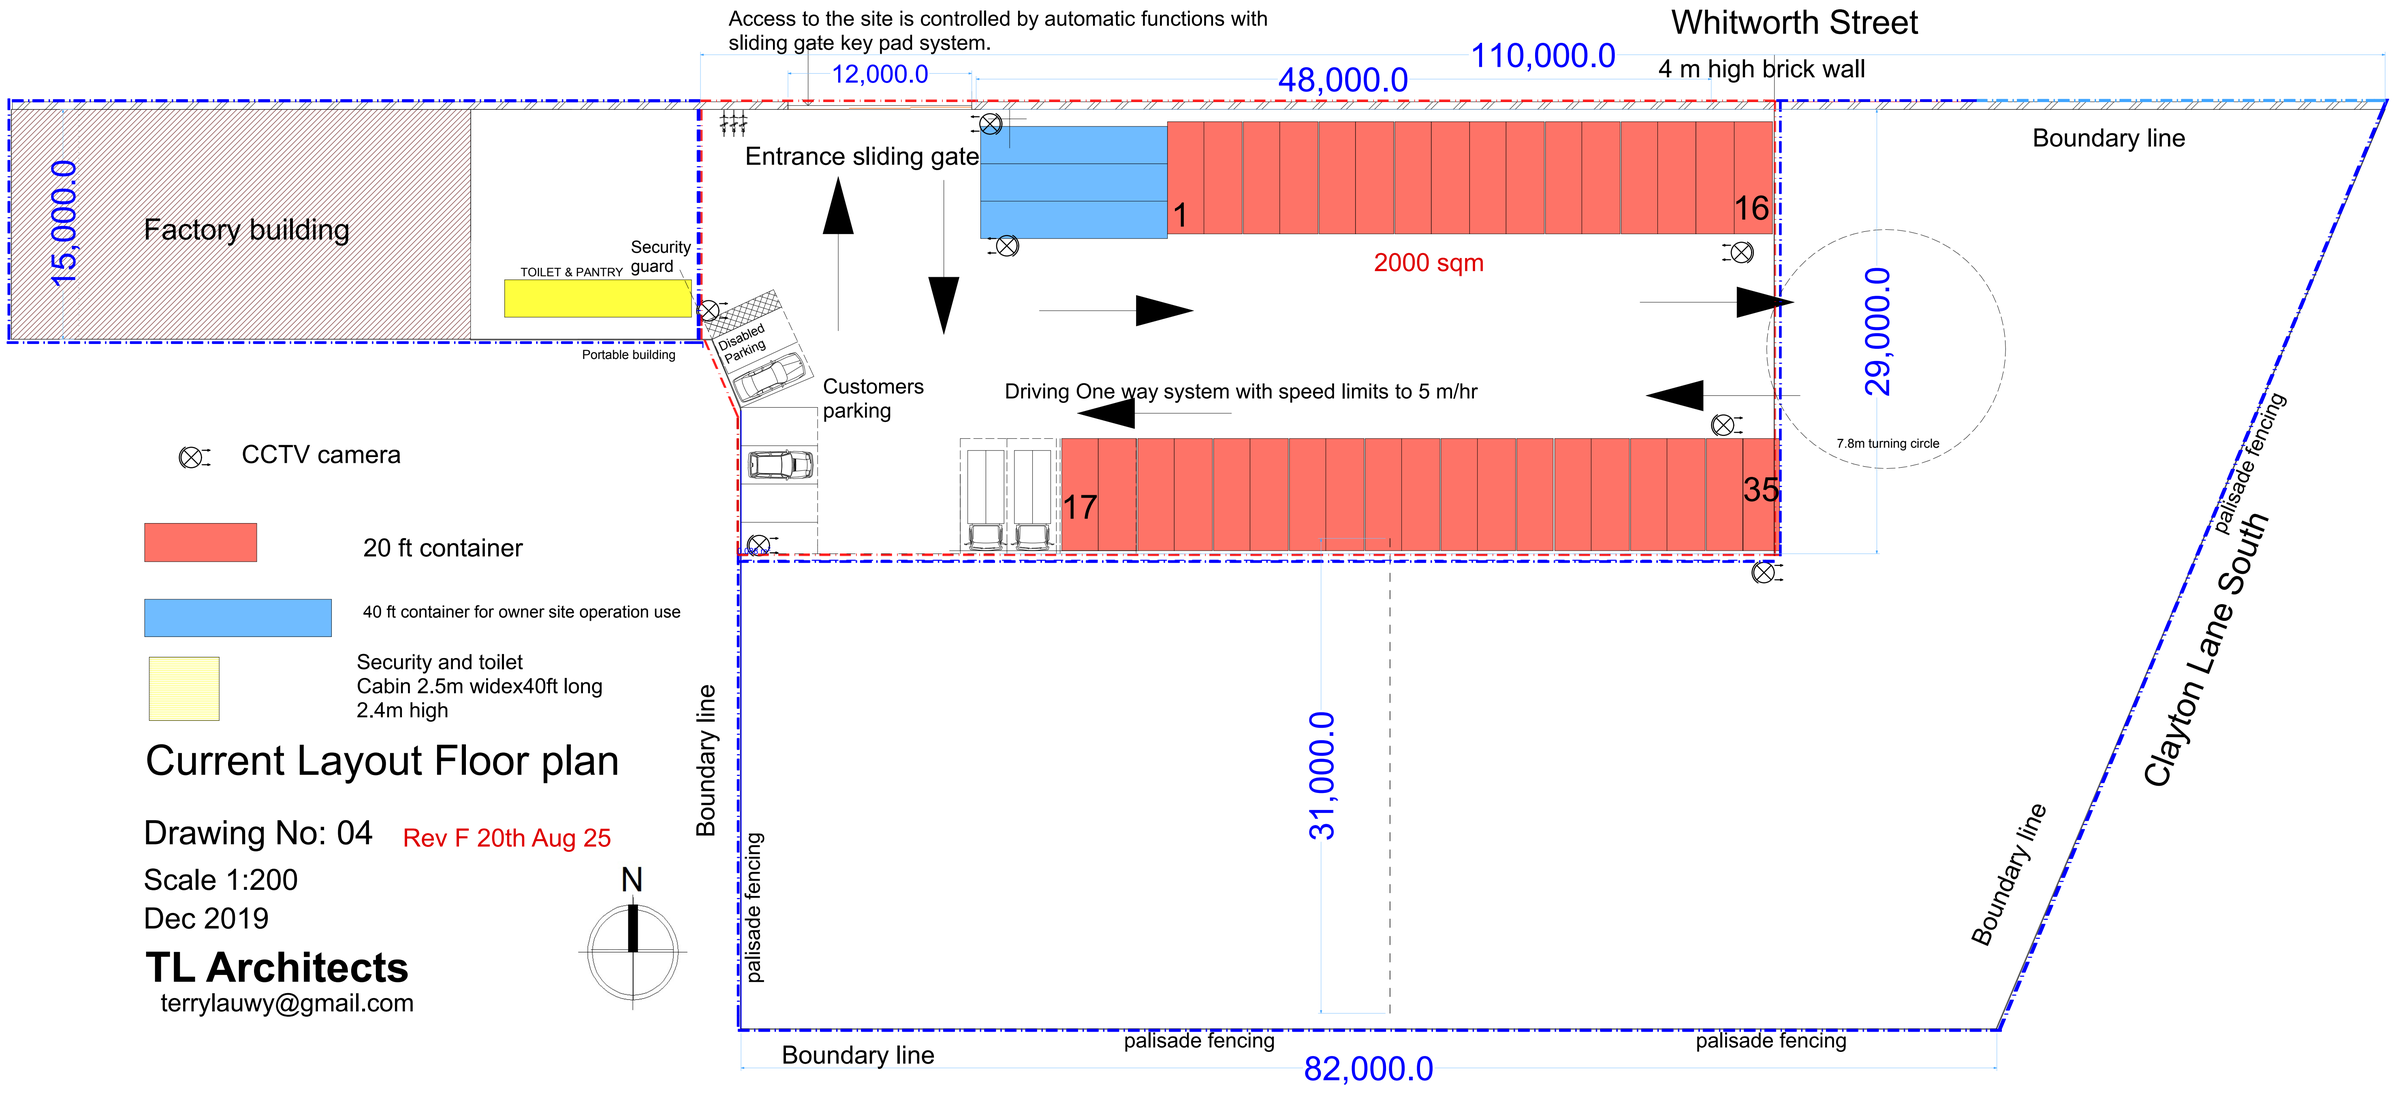

Current Layout Floor plan

Drawing No: 04 Rev F 20th Aug 25

Scale 1:200

Dec 2019

N

TL Architects
terrylauwy@gmail.com