
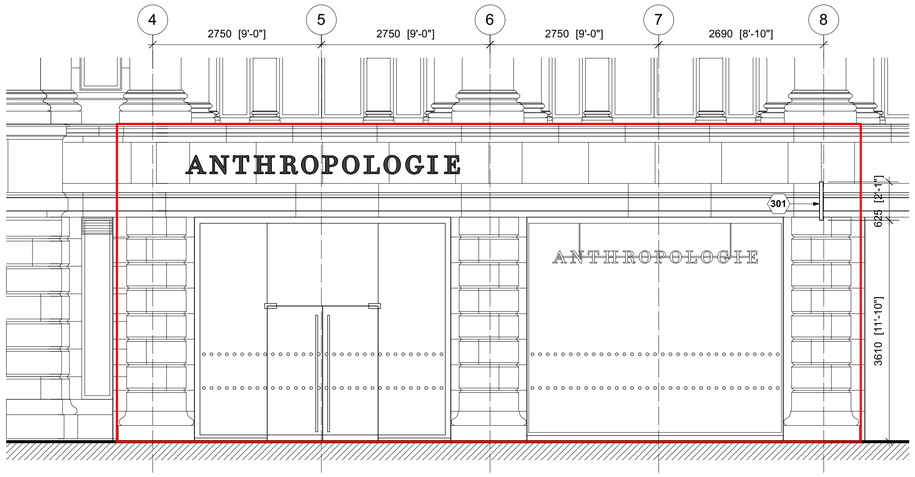



1 STOREFRONT ELEVATIONS

PL362 SCALE: 1:50 @ A1

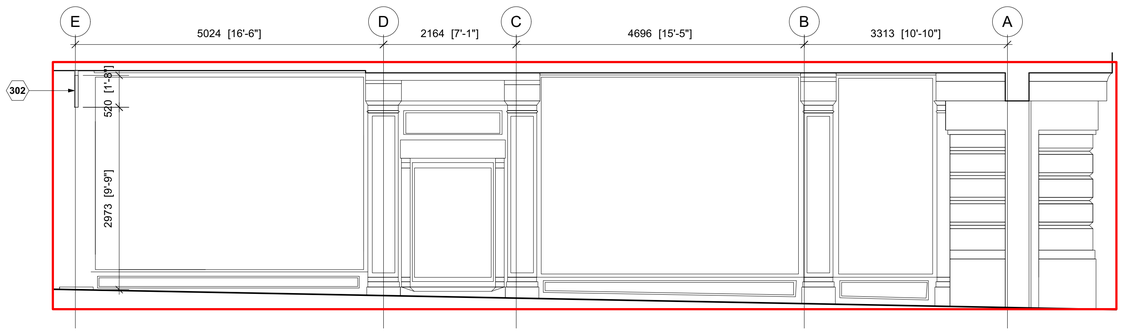


2 ARCADE ELEVATION

PL362 SCALE 1:50 @ A1

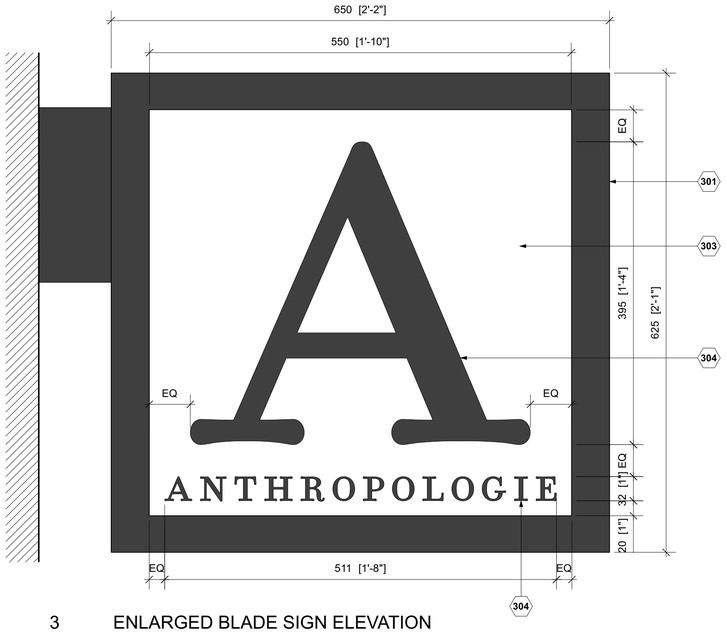

3 ENLARGED BLADE SIGN ELEVATION

PL362 SCALE: 1:4 @ A1

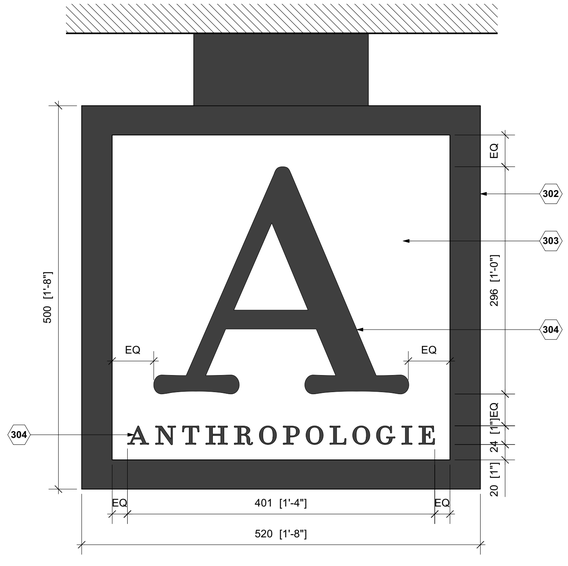

4 ENLARGED BLADE SIGN ELEVATION

PL362 SCALE: 1:4 @ A1


KEY NOTES

301 EXISTING LANDLORDS ILLUMINATED BLADE SIGN SECURED TO FACADE.

302 EXISTING LANDLORDS ILLUMINATED BLADE SIGN SECURED TO SUSPENDED CEILING.

303 EXISTING WHITE ACRYLIC SIGN FACE.

304 NEW VINYL LETTERING (RGB 130 97 64) TO FACE OF EXISTING SIGN.

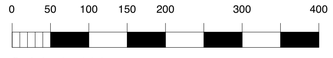

Scale bar (mm) 1:4



Scale bar (metres) 1:50

apt.design

Studio 1
31 Main Street, Kilby
Leicestershire, UK, LE18 3TD

Studio 2
2nd Floor, 22 Conduit Street
London, UK, W1S 2XR

W www.apt-design.co.uk T +44 (0)1858 469420

For Office Use: A_12746

ANTHROPOLOGIE

1-5 ST. ANNS SQUARE
MANCHESTER
M2 7EF
L1 3DS

CONSULTANT :

DRAWN BY:

CC

ISSUE / DATE:

LISTED BUILDING CONSENT	26.08.2025

REVISION :

A INTERNAL SIGN REMOVED	28.08.2025

SHEET TITLE :

PROPOSED BLADE SIGN

SHEET NO. :

PL362

Figured dimensions shall be taken in preference to scaled dimensions and any discrepancies or errors are to be referred to the Designer. Contractors, sub-contractors and suppliers must verify all dimensions on site before commencing work or making any fabrication drawings. © Copyright Reserved