PURPOSE OF ISSUE	BUIILDING CONTROL

Do not scale from this drawing. All information should be checked by the contractor on site before commencing work. Any discreprencies should be reported to the architect immediately. All rights are reserved and are not transferable. Unauthorised reproductions of this drawing are not permitted.

New roof to be tiled with the tiles to match existing with 125mm lap and fixed to 25x50mm treated softwood battens on breathable membrane over 50x100mm rafters@400mm c/c. OR trussed rood as per manufacturers

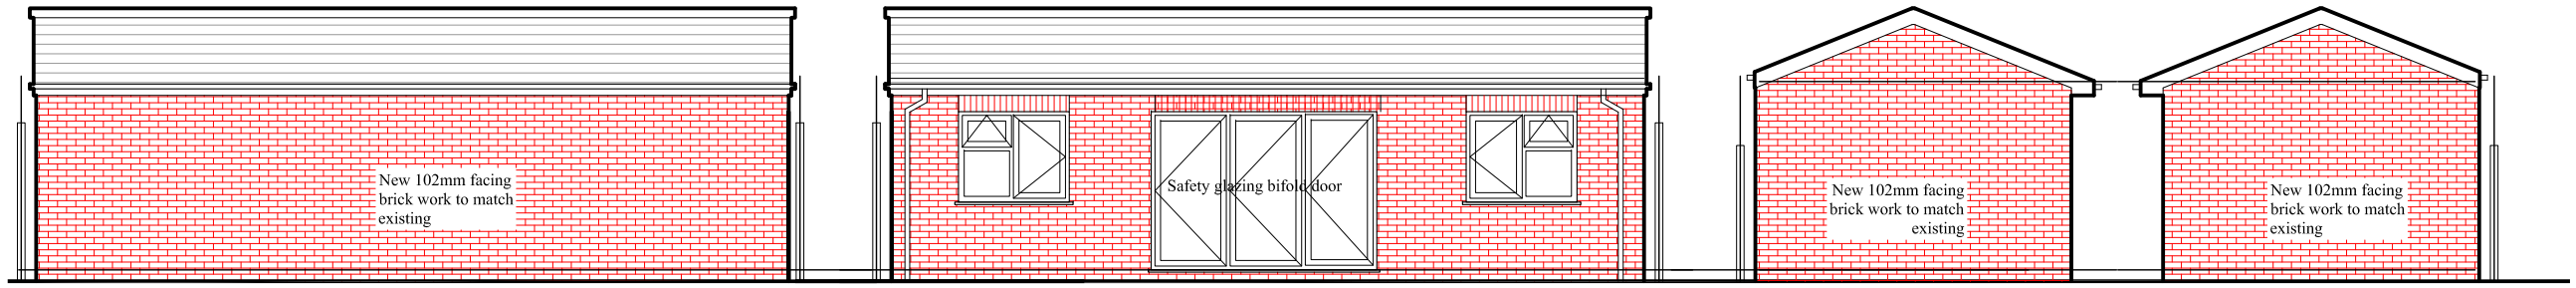

OUTHOUSE REAR ELEVATION

OUTHOUSE FRONT ELEVATION

OUTHOUSE SIDE ELEVATION

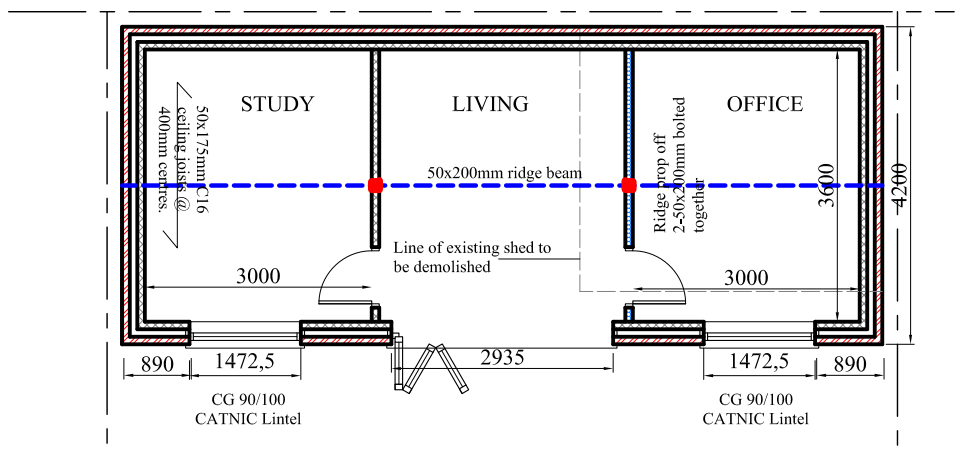

PROPOSED OUTHOUSE PLAN

PROJECT
18 Gildridge Road, Whalley Range

CLIENT
Mr. Khalid

DRAWING TITLE
Outhouse Plan

JOB No	DRAWING No
-	NA-B03

SCALE	DATE	REVISION
1:100@A3	June 2025	-

t: 0782 895 3405
e: nadesignandbuilds@gmail.com

na design