
A1

1m 2m 3m 4m 5m 10m

SCALE BAR

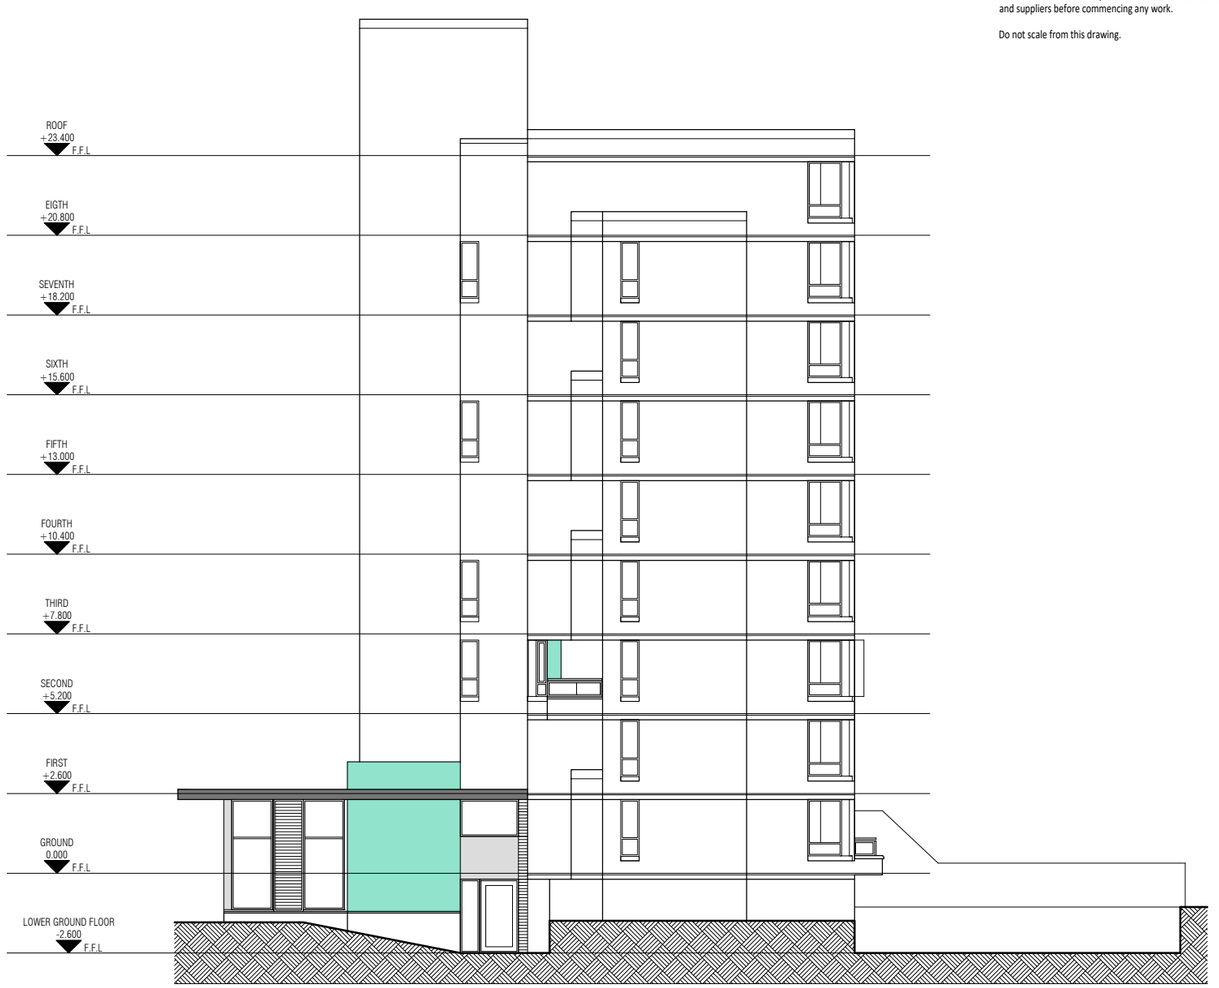


EAST ELEVATION



WEST ELEVATION

EXISTING MATERIALS KEY:

- EXISTING CLADDING PANELS TO COLUMNS, BALCONY DIVIDERS AND ENTRANCE LOBBY WALL
- EXISTING CLADDING PANELS TO ENTRANCE LOBBY AND LOWER GROUND FLOOR STORAGE UNITS
- EXISTING PPC ALUMINIUM/ PVCu SPANDREL PANELS TO CURTAIN WALLS AND WINDOWS

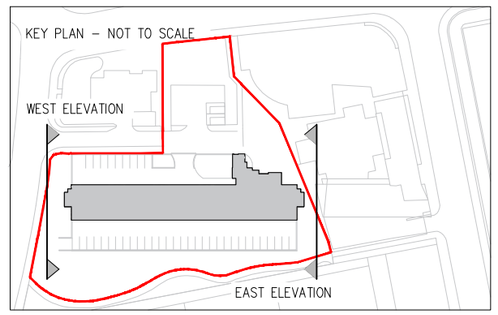

This drawing is to be read in conjunction with structural, services and any other relevant information.

Any discrepancies are to be reported to the Architect. All dimensions have been taken from existing records and must be verified on site by the contractor, sub-contractors and suppliers before commencing any work.

Do not scale from this drawing.

PLANNING

P2	06/05/25	Location plan boundary line added	EH
P1	28/02/25	Preliminary issue	EH

REVISIONS

Bickerdike Allen Partners
Architecture Acoustics Technology

121 Salusbury Road, London, NW6 6RG
Email: mail@bickerdikeallen.com T: 0207 625 4411
www.bickerdikeallen.com F: 0207 625 0250

Cooper House
Manchester
M15 6DX

Existing East and West Elevations

DRAWN: ES CHECKED: PK

DATE: 02/2025 SCALE: 1:100 @ A1/1:200 @ A3

DRAWING No:

10007/D1103/Rev P2