


Existing refurbished Workshop/Home Office - Site Plan

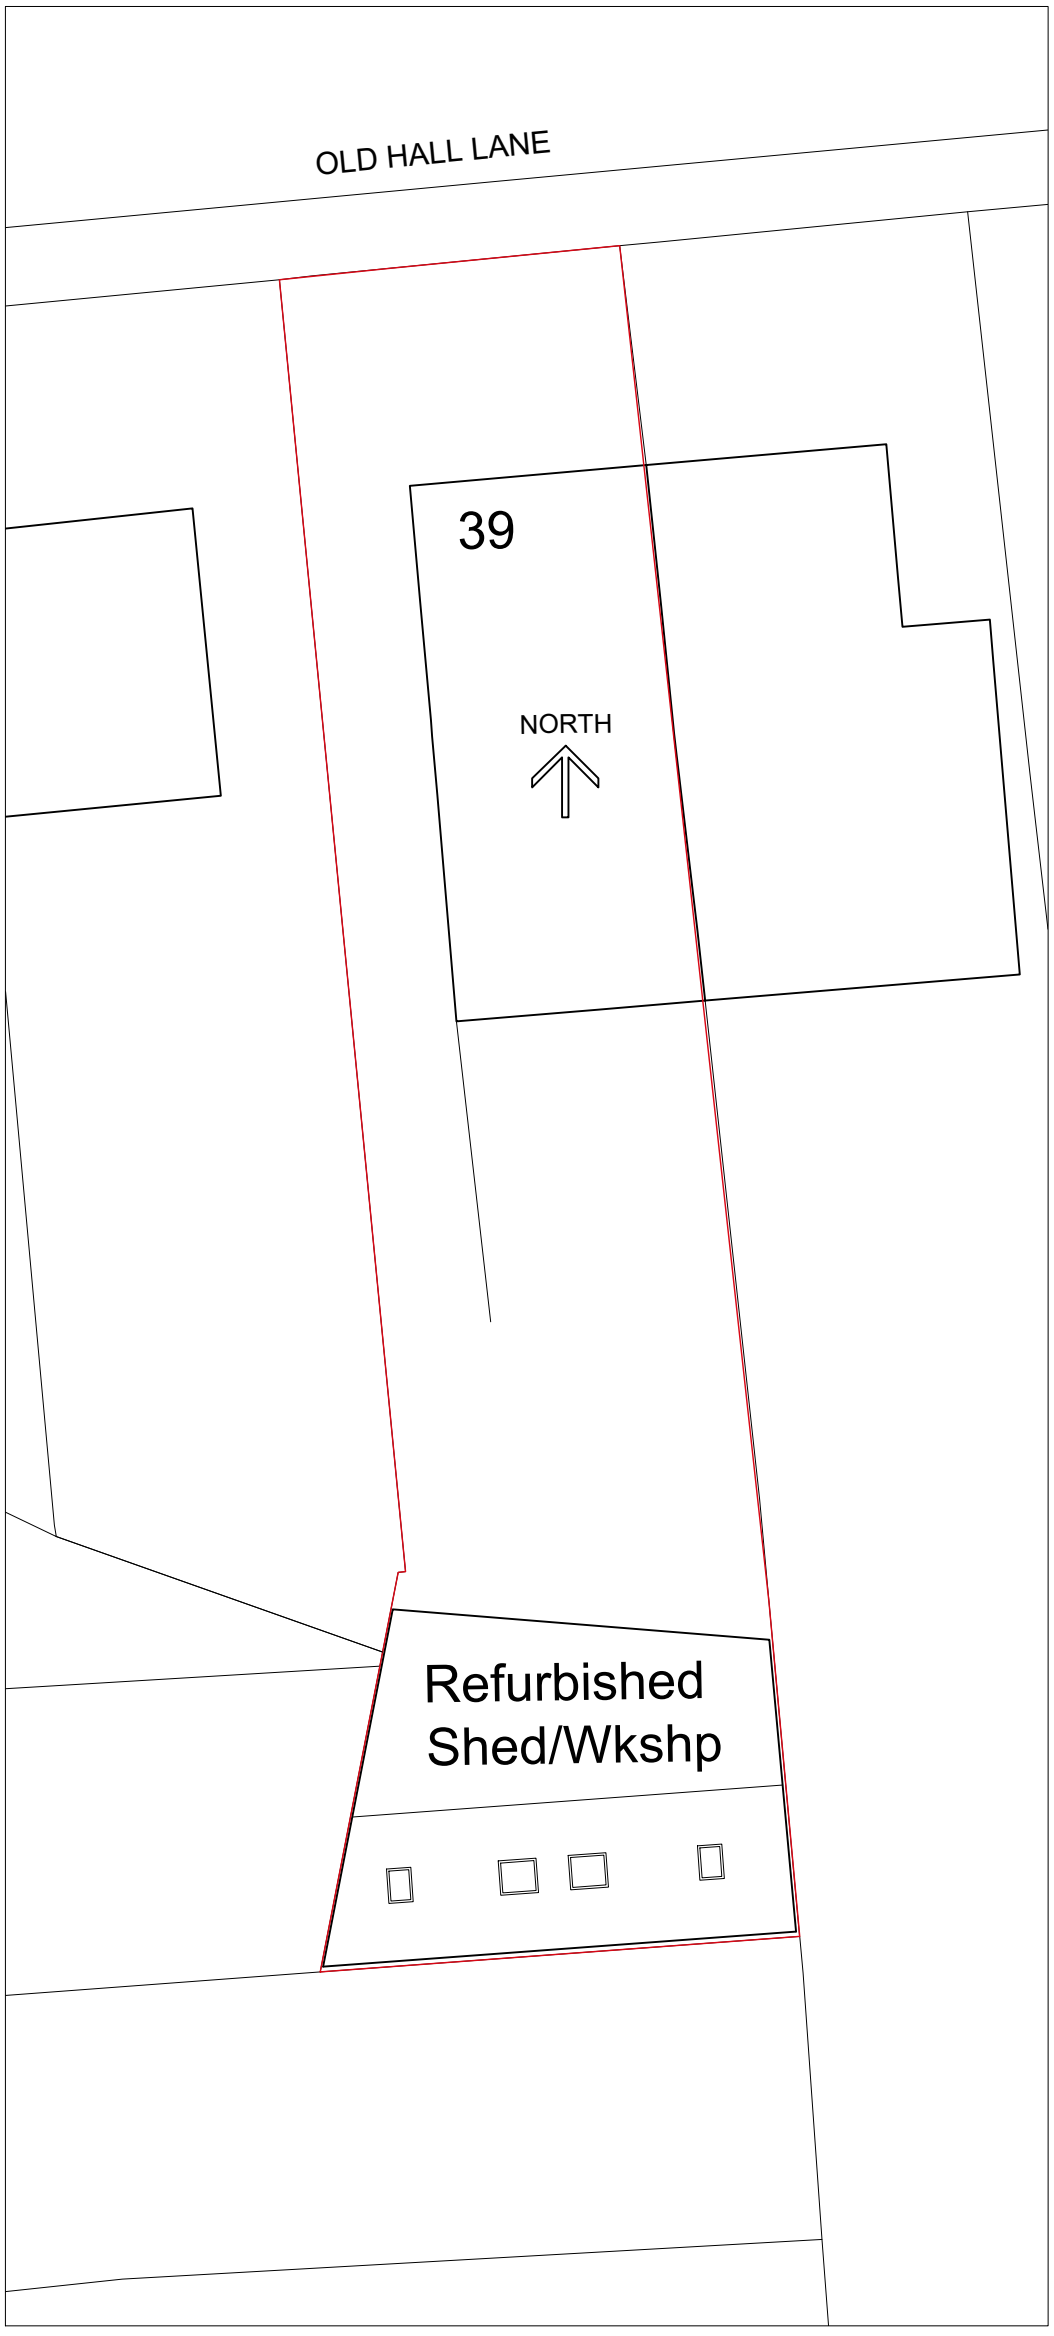

Original Workshop/Shed - Site Plan

PROJECT	39 Old Hall Lane		
SCALE 1 : 200 @ A3			CLIENT JH
DWG No. 191-PL- GL1			DRAWING TITLE Existing and Original Site Plan
CONTRACT NO: 189	STAGE CODE planning	REV.	
ISSUED	09/06/25	-	sj simon james arq ltd/**architects**