

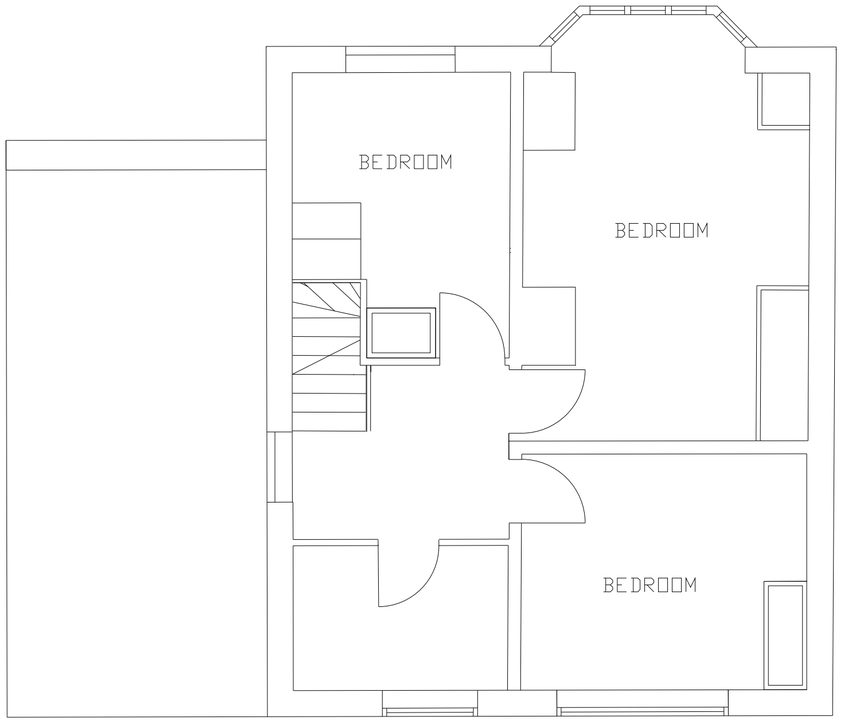


EXISTING FIRST FLOOR

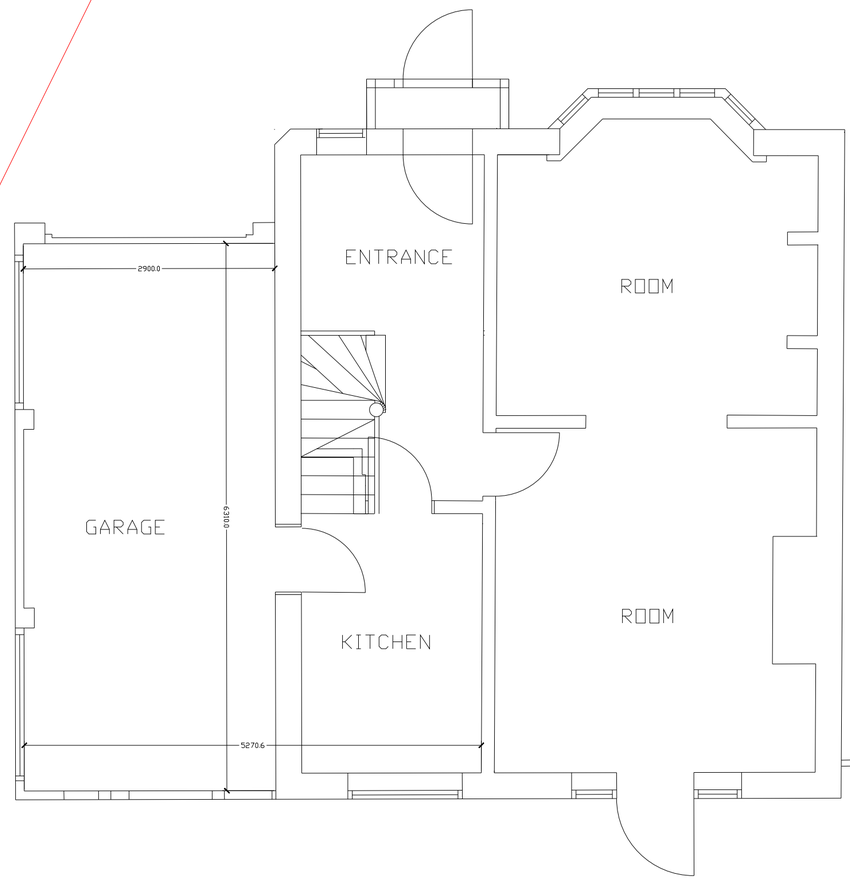

EXISTING GROUND FLOOR

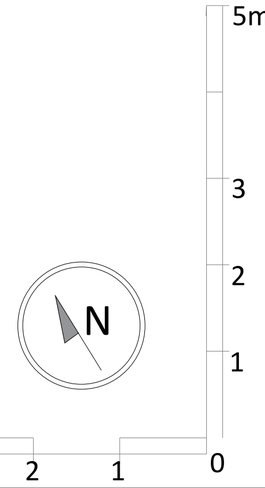


Dwg. No A02	Job No	Date: 15/05/2025 Scale: 1:50 on A2	Project: Double storey side extension and part single storey rear extension at: 77 Austin Drive M20 6FA
			Client: [redacted]
Email: SUNBULLI@HOTMAIL.CO.UK 07587719118 Tel:			DRG Title: Existing Plans and Elevations




EXISTING FRONT ELEVATION



EXISTING SIDE ELEVATION

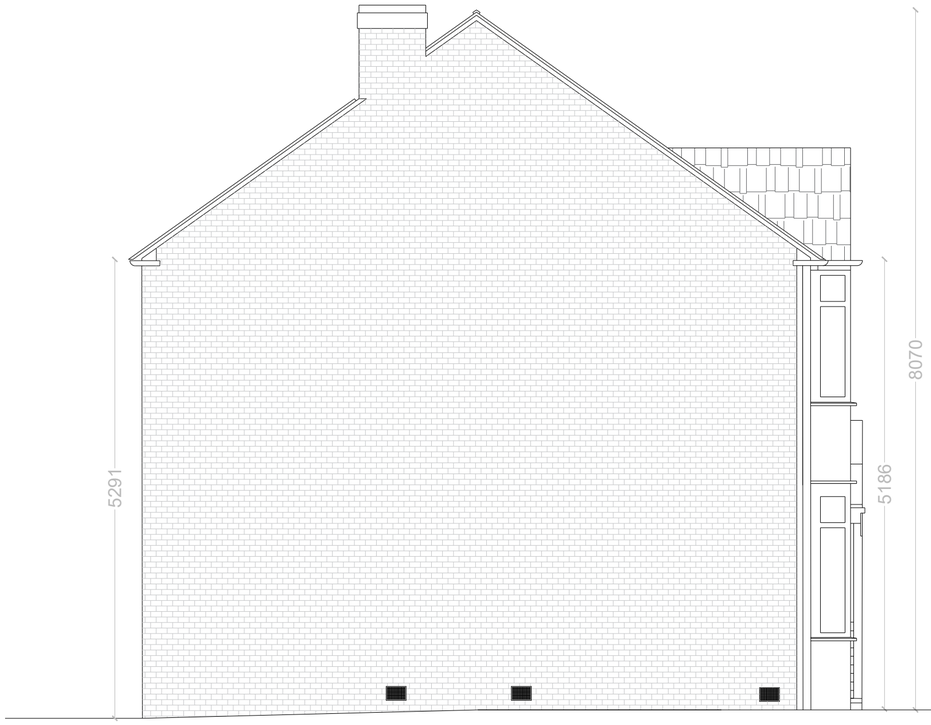


EXISTING SIDE ELEVATION

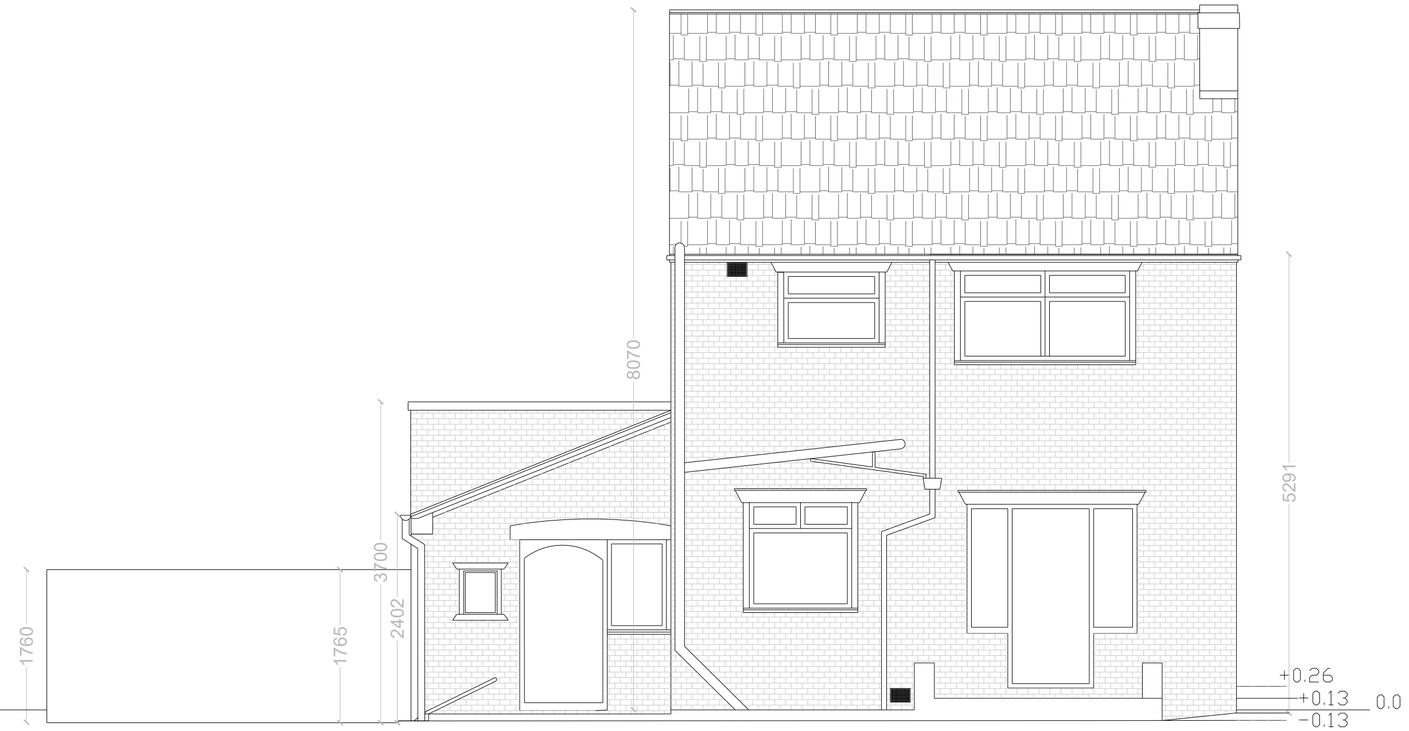


EXISTING REAR ELEVATION

Dwg. No A03	Job No	Date: 15/05/2025 Scale: 1:50 on A2	Project: Double storey side extension and part single storey rear extension at: 77 Austin Drive M20 6FA
			Client: [redacted]
Email: SUNBULL1@HOTMAIL.CO.UK 07587719118 Tel:			DRG Title: Proposed Plans and Elevations

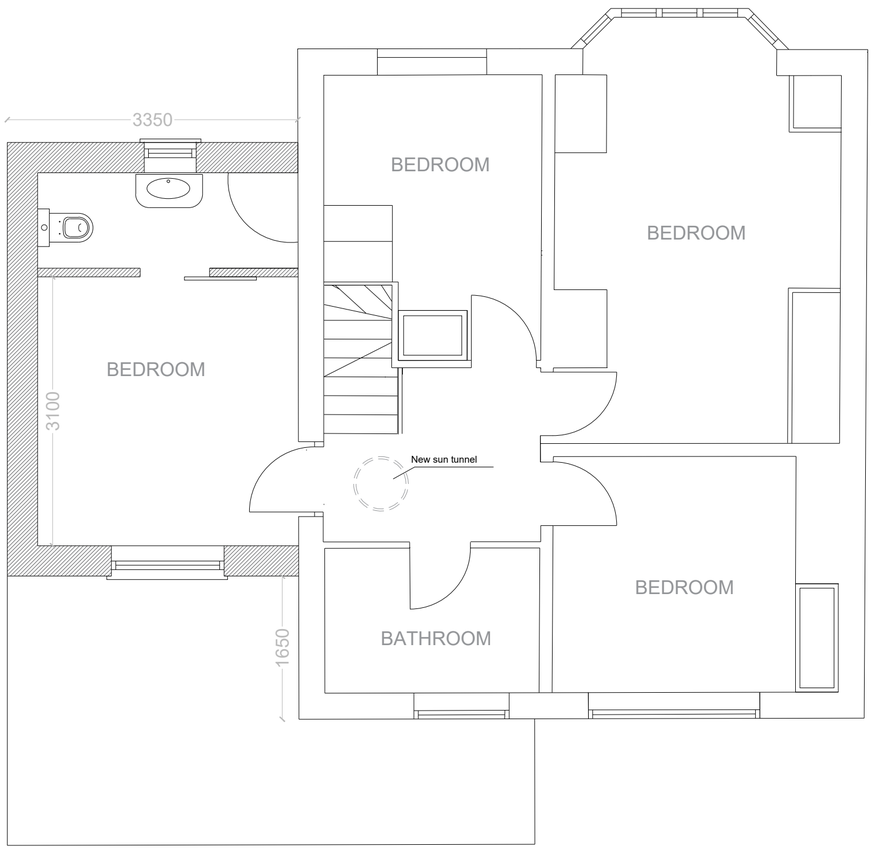

PROPOSED FIRST FLOOR

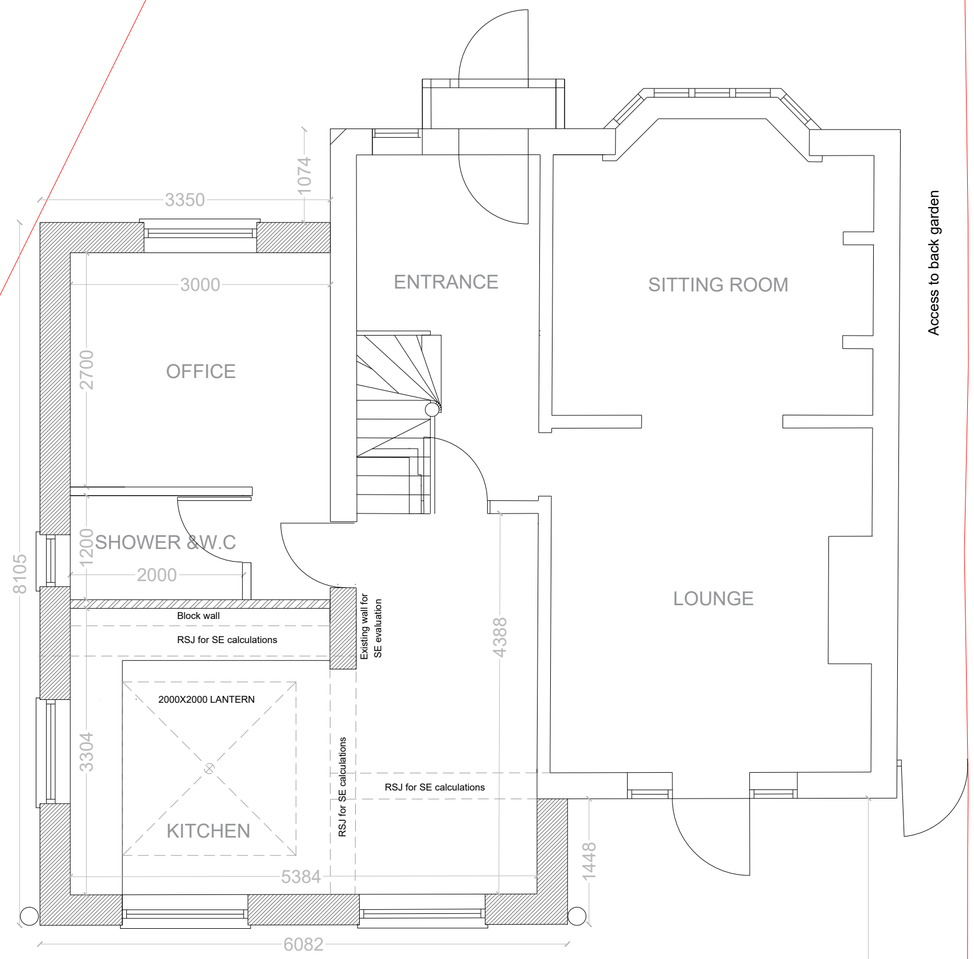

PROPOSED GROUND FLOOR

Access to back garden

6258


Dwg. No A04	Job No	Date: 15/05/2025 Scale: 1:50 on A2	Project: Double storey side extension and part single storey rear extension at: 77 Austin Drive M20 6FA
Email: SUNBULLI@HOTMAIL.CO.UK 07587719118 Tel:			Client: [redacted] DRG Title: Proposed Plans and Elevations

All work to be designed and check by structure engineer

PROPOSED GROUND FLOOR AREA CALCULATION 30 M2

PROPOSED FIRST FLOOR AREA CALCULATION 17 M2



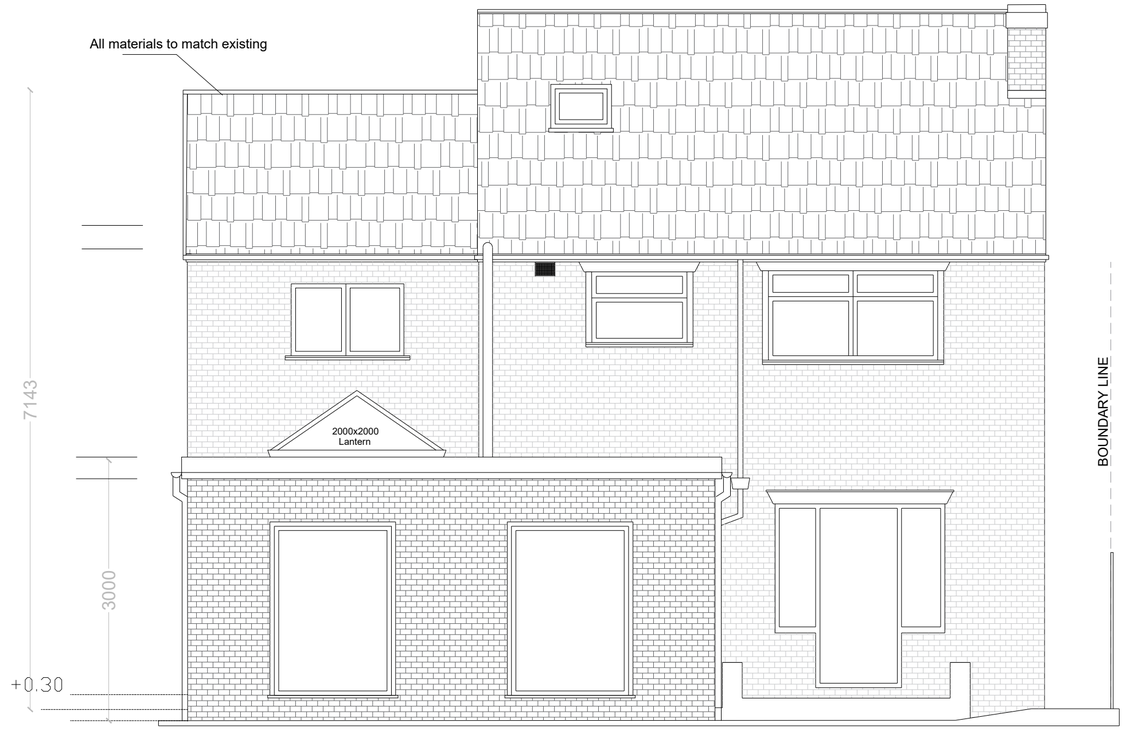

PROPOSED REAR ELEVATION



PROPOSED FRONT ELEVATION



PROPOSED SIDE ELEVATION



PROPOSED SIDE ELEVATION

Dwg. No A05	Job No	Date: 15/05/2025 Scale: 1:50 on A2
		Project: Double storey side extension and part single storey rear extension at: 77 Austin Drive M20 6FA
		Client: [redacted]
Email: SUNBULLI@HOTMAIL.CO.UK 07587719118 Tel:		DRG Title: Proposed Plans and Elevations