GENERAL NOTES

1. DRAWING COMPILED USING LANDLORD SUPPLIED INFORMATION AND INITIAL SURVEY. COLUMNS AND STRUCTURAL FLOOR HEIGHTS, HEIGHT OF STRUCTURAL BEAMS TO BE CONFIRMED ON SITE.
2. GC TO MAKE ALLOWANCE FOR TOLERANCES FOR INSTALLATION OF TSM PRE-CONSTRUCTED ITEMS.
3. ALL PLASTERBOARD JOINTS TO BE TAPED, SEALED AND FILLED TO MAKE SMOOTH PRIOR TO FINAL FINISH AS SPECIFIED ELSEWHERE.
4. FLOOR AND CEILING FINISH TO BE LEFT AS EXISTING AND IS TO BE CLEANED AND DUST-FREE.
5. GC TO PROVIDE SPECIFIC FIRE RATING CERTIFICATE FOR ALL FIRE RATED ELEMENTS INSTALLED.
6. FOR FIRE TREATMENT OF TIMBER WALLS, LININGS, FIXTURES AND FITTINGS REFER TO C120 TSM SCHEDULE AND C130 FINISHES SCHEDULE.
7. DRAWING TO BE READ IN CONJUNCTION WITH A101 GROUND FLOOR PLAN, A111 GROUND FLOOR FINSHES PLAN, A121 GROUND FLOOR MERCHANDISING PLAN, C120 TSM SCHEDULE AND C130 FINISHES SCHEDULE.

KEY NOTES

301 CONSTRUCT 2890MM HIGH PARTITION COMPRISING 100X50MM C24 TIMBER STUDS LINED BOTH SIDES WITH 15MM PLYWOOD SHEATHING AND 15MM TAPERED EDGE GYPROC WALLBOARD. ALL BOARD JOINTS AND FIXING HOLES TO BE SEAMLESS FINISHED AND PREPARE FOR FINAL FINISH. SUPPLY AND INSTALL 140X18MM PAINTED TULIPWOOD SKIRTING, SECURE WITH LOST HEAD NAILS, FILL AND RUB BACK ALL FIXING HOLES AND PREPARE FOR DECORATION.

302 NEW SYNERGY 1180 DM DUAL EAS STANCHIONS BY SENSORMATIC AT 2500MM CENTRES.EAS STANCHIONS TO BE CONNECTED TO WALL MOUNTED POWER SUPPLY UNIT VIA NEW 32MM DIA. GLAVANISED STEEL CONDUIT UNDER THE FLOOR.

303 CONSTRUCT 2965MM HIGH WINDOW DISPLAY PANEL AND PARTITION WITH IN WALL MERCHANDISING STANDARDS COMPRISING 100X50MM C24 TIMBER STUDS LINED BOTH SIDES WITH 15MM PLYWOOD SHEATHING AND 15MM TAPERED EDGE GYPROC WALLBOARD. ALL BOARD JOINTS AND FIXING HOLES TO BE SEAMLESS FINISHED AND PREPARE FOR FINAL FINISH. SUPPLY AND INSTALL 156X75MM PAINTED TULIPWOOD CAPPING AND 140X18MM PAINTED TULIPWOOD SKIRTING, SECURE WITH LOST HEAD NAILS, FILL AND RUB BACK ALL FIXING HOLES AND PREPARE FOR DECORATION.


304 NEW FROSTED VINYL MANIFESTATION (50MM DIA. CIRCLES AT 125MM HORIZONTAL CENTRES) APPLIED TO INTERNAL FACE OF SHOPFRONT GLAZING AT 850MM AND 1400MM ABOVE EXTERNAL FFL.

305 TRACK LIGHTING SYSTEM SUSPENDED FROM UNDERSIDE OF SOFFIT AT 2885MM ABOVE FFL.

306 NEW INTERNAL SIGN SUSPENDED BEHIND SHOPFRONT GLAZING AS 415X100X3340MM POWDER COATED (RAL 9005) ALUMINIUM LIGHTBOX WITH 6MM FROSTED ACRYLIC FACE AND 177MM HIGH POWDER COATED (RAL 9005) ALUMINIUM LETTERS.

307 NEW 156X75MM PAINTED TULIPWOOD CAPPING TO TOP EDGE OF PARTITION AND WINDOW DISPLAY PANEL. SECURE WITH 2No. ROWS COUNTERSUNK WOODSCREWS AT 400MM CENTRES.

308 FITTING ROOM NAME FRAME AT 1370MM ABOVE FFL COMPRISING 3MM MIRROR ADHERED TO 12MM PLYWOOD BACKING AND INSERTED INTO 20X20X2MM BLACKENED STEEL ANGLE FRAME.

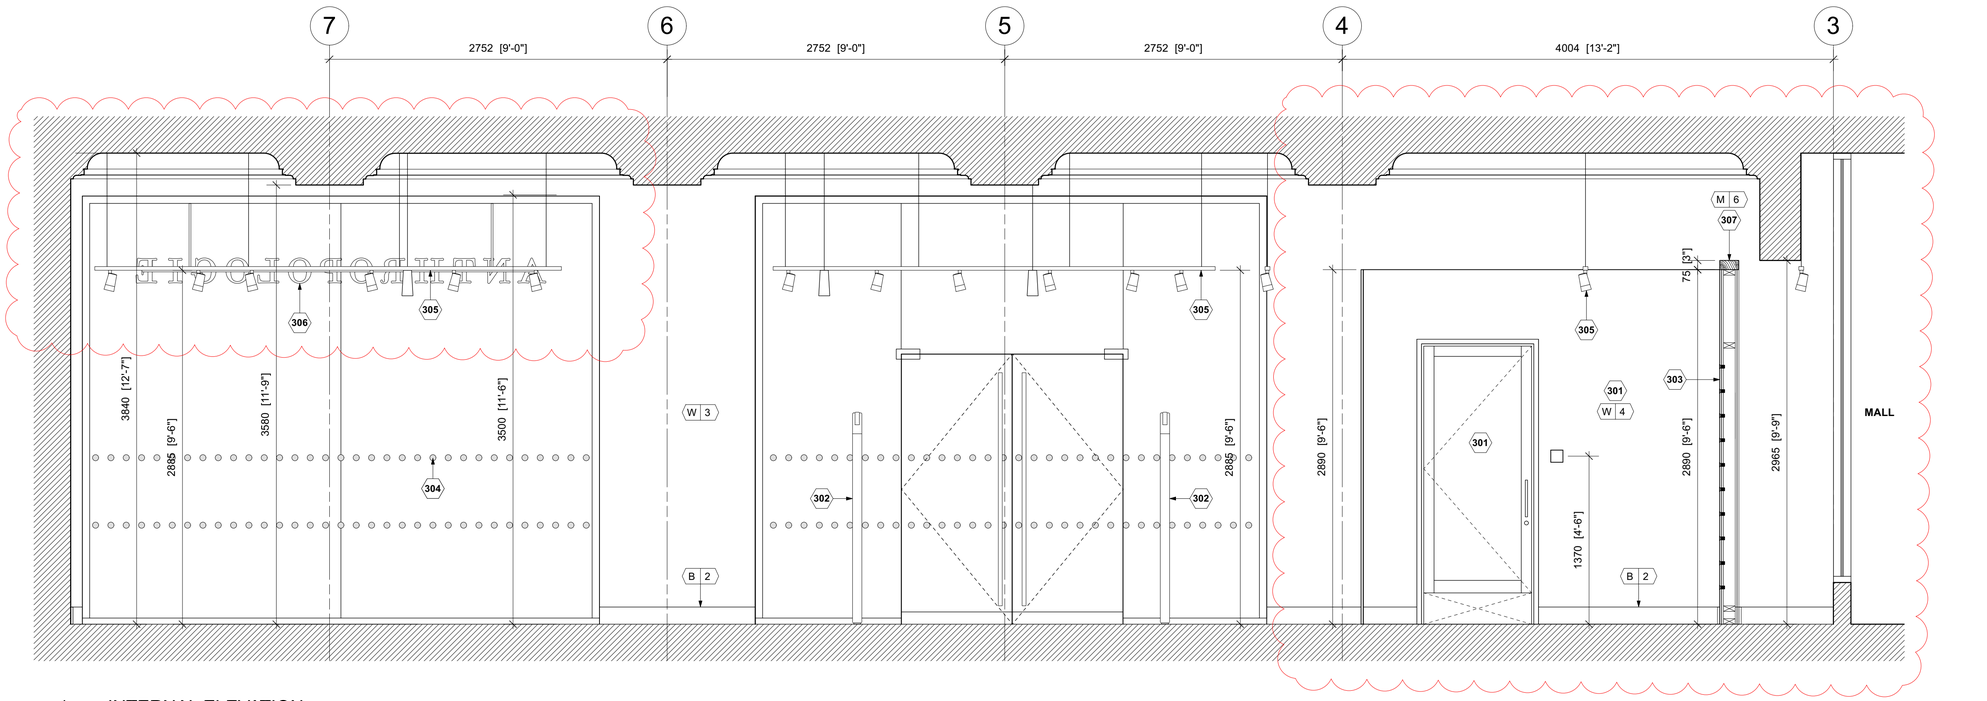

1 INTERNAL ELEVATION

LB313 SCALE 1:25@ A1



Scale bar (metres) 1:25

apt.design

Studio 1
31 Main Street, Kilby
Leicestershire, UK, LE18 3TD

Studio 2
2nd Floor, 22 Conduit Street
London, UK, W1S 2XR

W www.apt-design.co.uk T +44 (0)1858 469420

For Office Use: A_12746

ANTHROPOLOGIE

1-5 ST. ANNS SQUARE
MANCHESTER
M2 7EF

CONSULTANT :

DRAWN BY:

CC

ISSUE / DATE:

LISTED BUILDING CONSENT	18.08.2025

REVISION :

A LAYOUT AMENDED	22.08.2025

SHEET TITLE :

INTERNAL ELEVATIONS SHEET 4

SHEET NO. :

LB313

Figured dimensions shall be taken in preference to scaled dimensions and any discrepancies or errors are to be referred to the Designer. Contractors, sub-contractors and suppliers must verify all dimensions on site before commencing work or making any fabrication drawings. @ Copyright Reserved