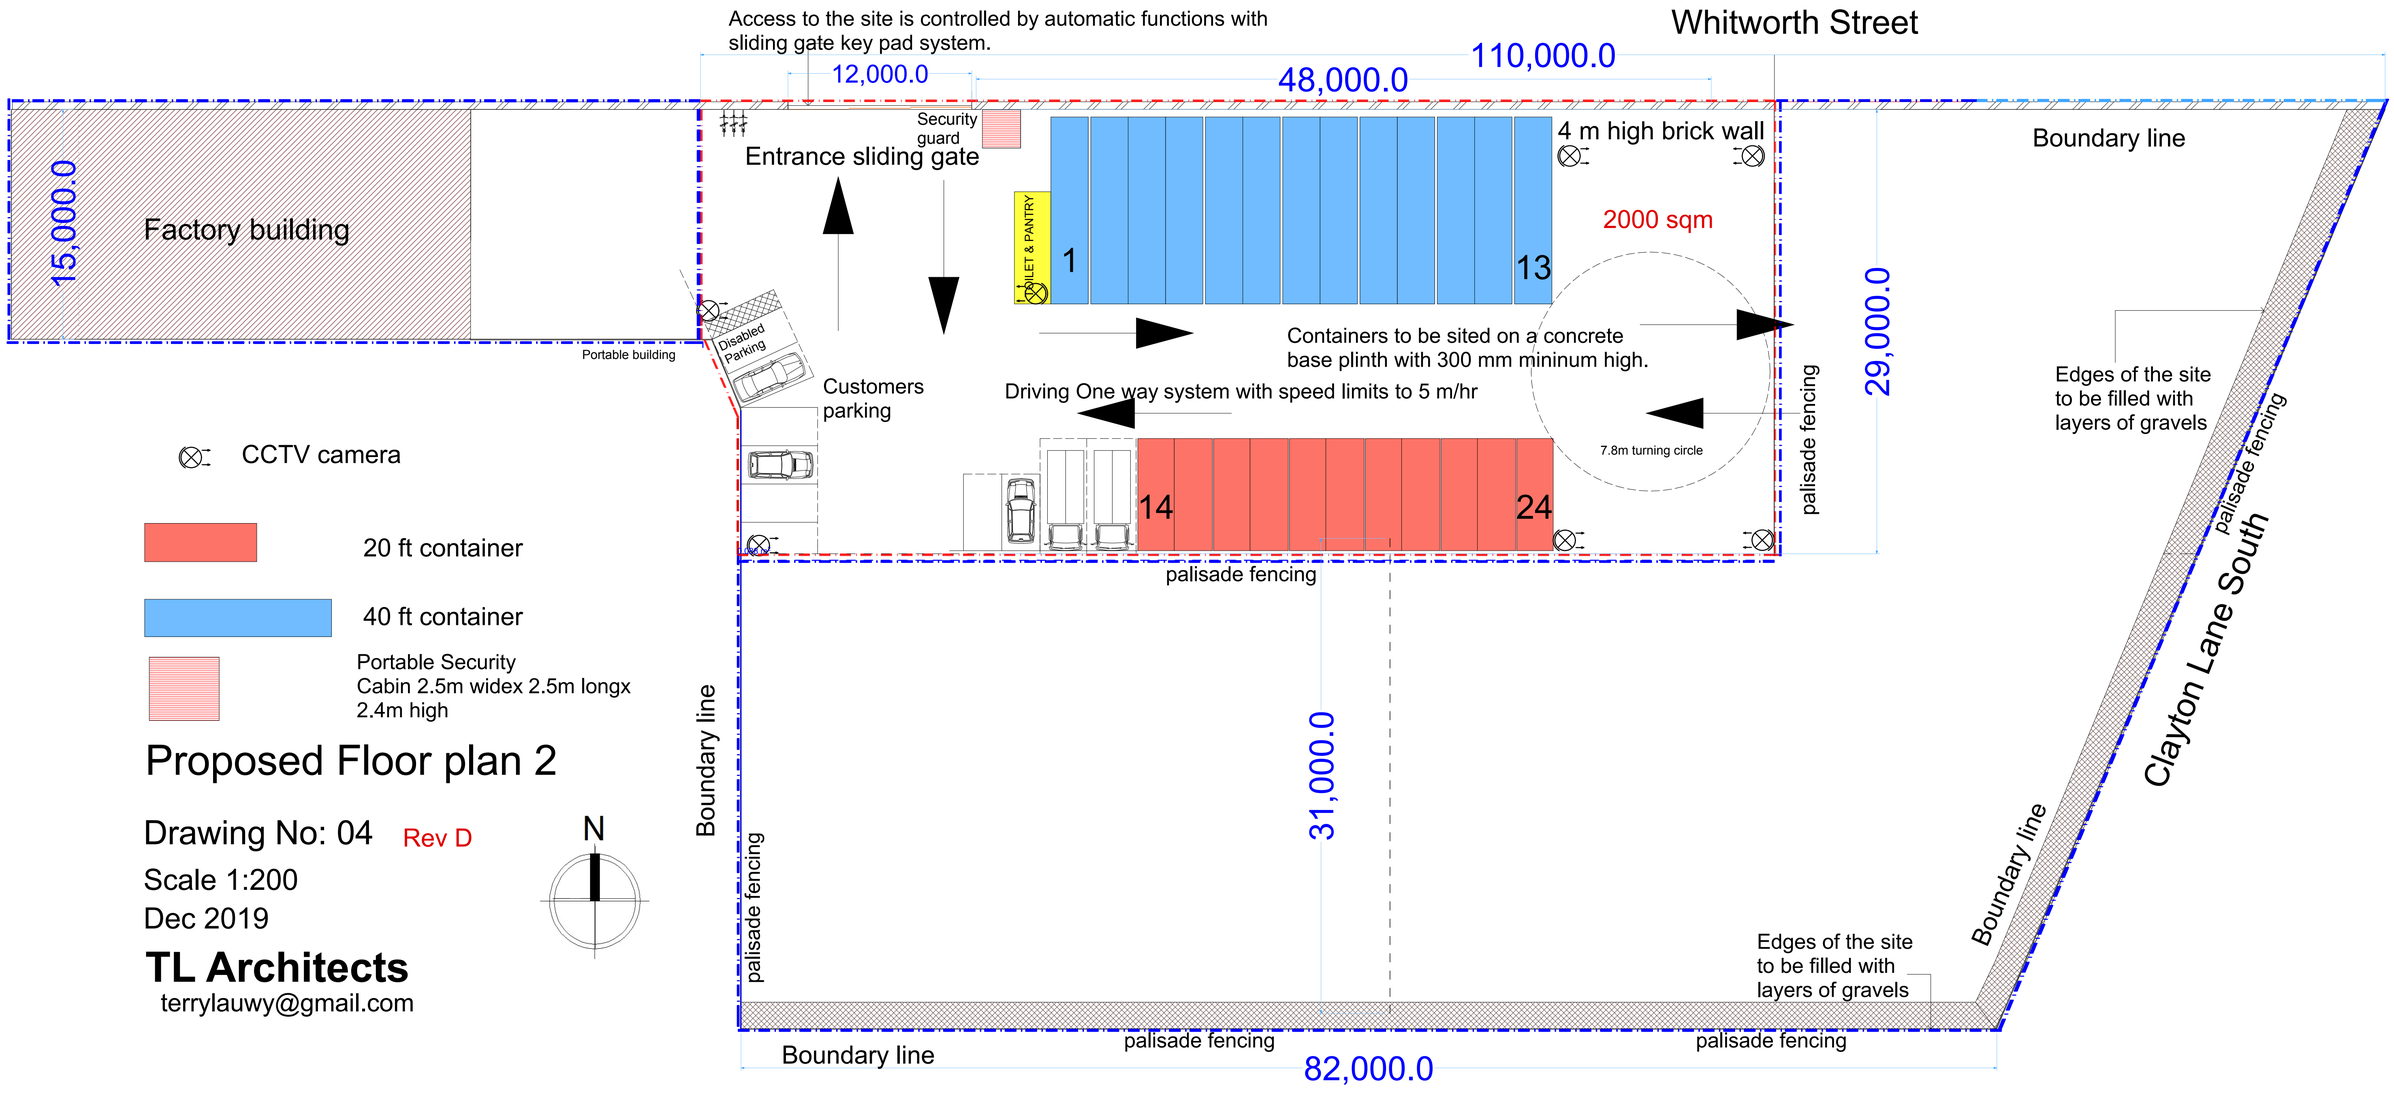


CCTV camera

20 ft container

40 ft container

Portable Security Cabin 2.5m widex 2.5m longx 2.4m high

# Proposed Floor plan 2

Drawing No: 04 Rev D

Scale 1:200

Dec 2019

N

**TL Architects**
terrylauwy@gmail.com