

0m 1m 2m 3m 4m 5m

VISUAL SCALE 1:100 @ A3

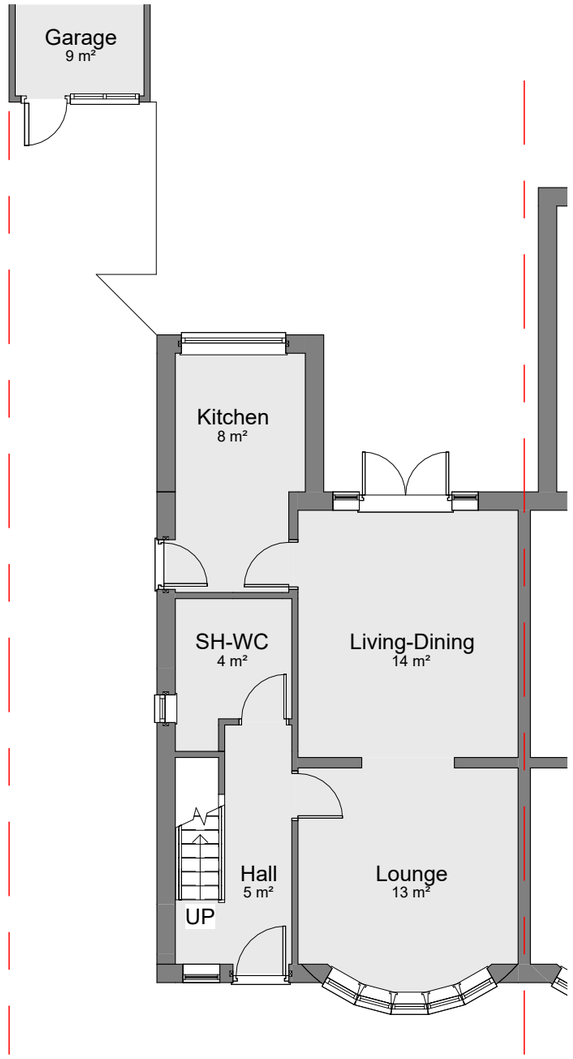

00-E-Ground Floor

1 : 100

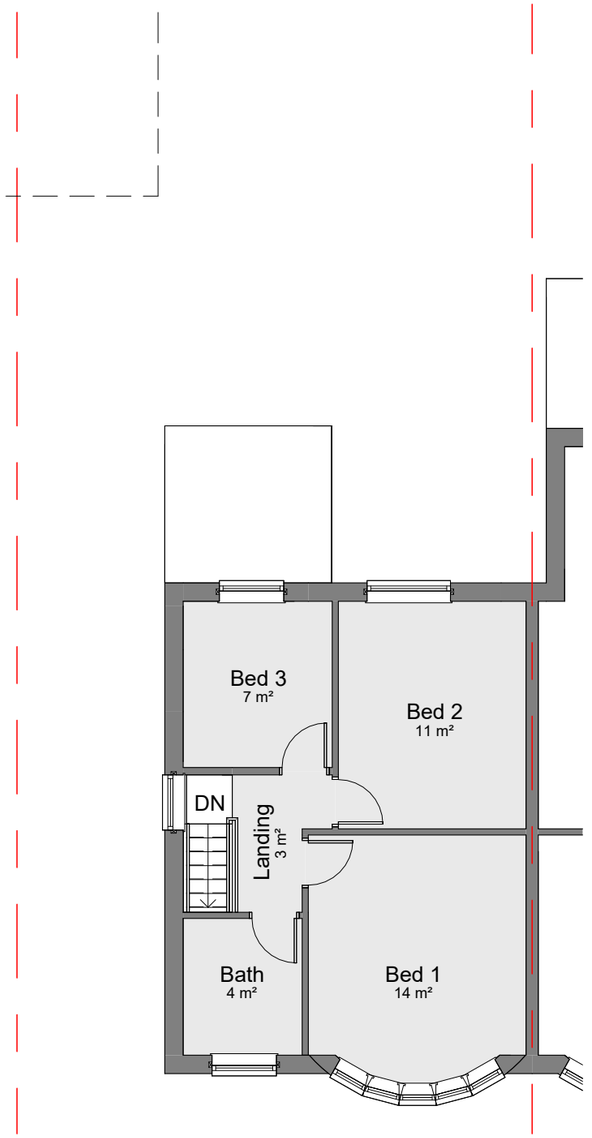

01-E-First Floor

1 : 100

COPYRIGHT © ALL RIGHTS RESERVED BY VIKAS ALYAS LTD. DO NOT SCALE FROM DRAWING. DRAWING INDICATES DESIGN INTENT ONLY. REPORT ANY DISCREPANCIES TO CLIENT / VA LTD. NOT TO BE USED FOR CONSTRUCTION UNLESS STATED SO. TO BE READ IN CONJUCTION WITH OTHER DRAWINGS OR SPECIFICATION WHERE PROVIDED.

ARCHITEK
BUILDING DESIGN CONSULTANCY
0161 511 8479
vikas@architek.uk
916 Stockport Road, Levenshulme, Manchester, M19 3AB

No.	Description	Date
P1	Issue to Planning	29.10.2025

PROJECT
Multi storey extension to side and rear of property.
Loft conversion and front porch extension

ADDRESS
53 Delacourt Road, Withington,
Manchester, M14 6BU

Manchester City Council

PURPOSE OF ISSUE
Planning

SHEET
Existing Floor Plans

CLIENT
Dastan Ahmed

Date 17.10.2025
Project number 1467
Scale (@ A3) 1 : 100
Drawn by NM
Checked by VA
DRAWING NUMBER A102
REV P1