

DO NOT SCALE FROM THIS DRAWING
ALL DIMENSIONS MUST BE CHECKED ON SITE BY CONTRACTOR
PRIOR TO CONSTRUCTION

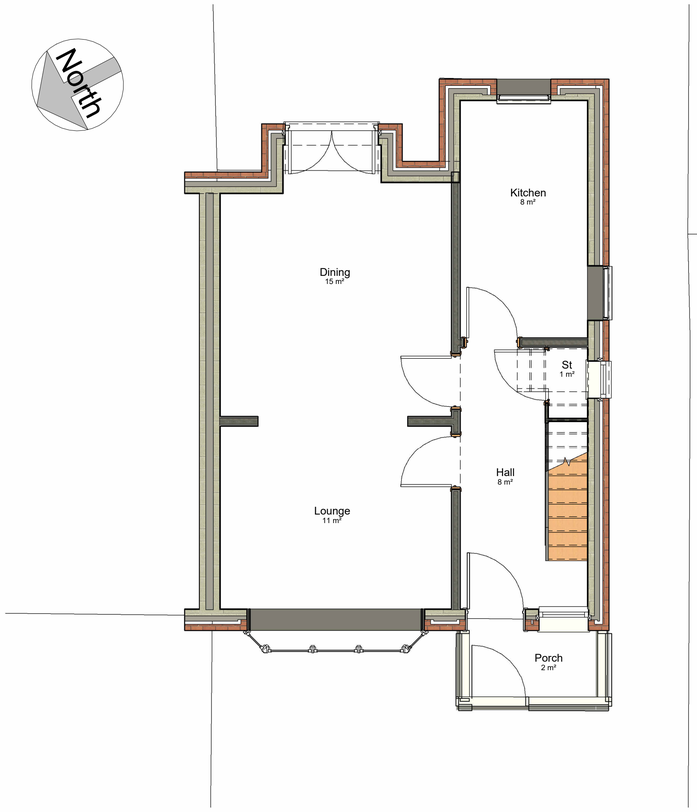

Ground Floor
1 : 50

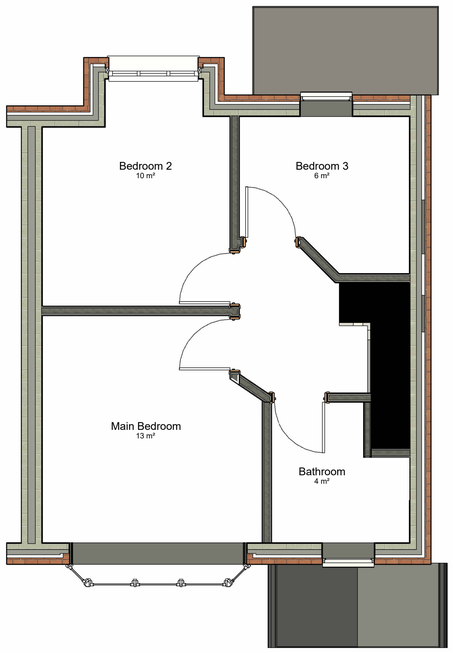

First Floor
1 : 50



Front Elevation
1 : 50



Rear Elevation
1 : 50



North Side Elevation
1 : 50



South Side Elevation
1 : 50

Rev	Date	Int	Description

Client:
Mr Arshad Habib

Project:
2 Wembley Grove

Description:
Existing Plans and Elevations

Drawn By:	Date:	Scale @ A1:
OK	28/10/25	1 : 50
Job No:	**Drawing No:**	**Rev:**
150	P104	

0m 1m 2m 3m 4m 5m

VISUAL SCALE 1:50 @ A1