


Location Plan

1 : 1250

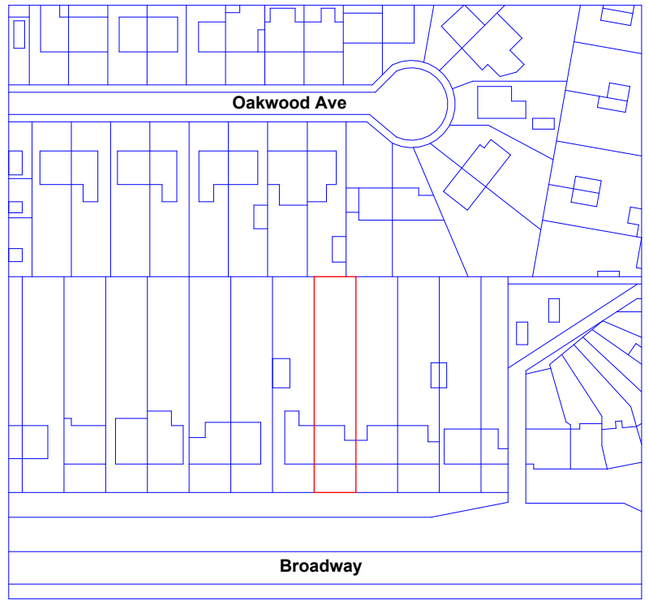

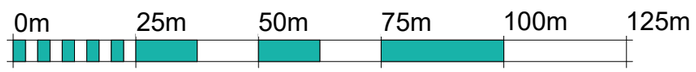


VISUAL SCALE 1:1250 @ A3

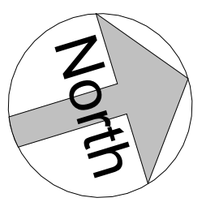

Site Plan

1 : 500

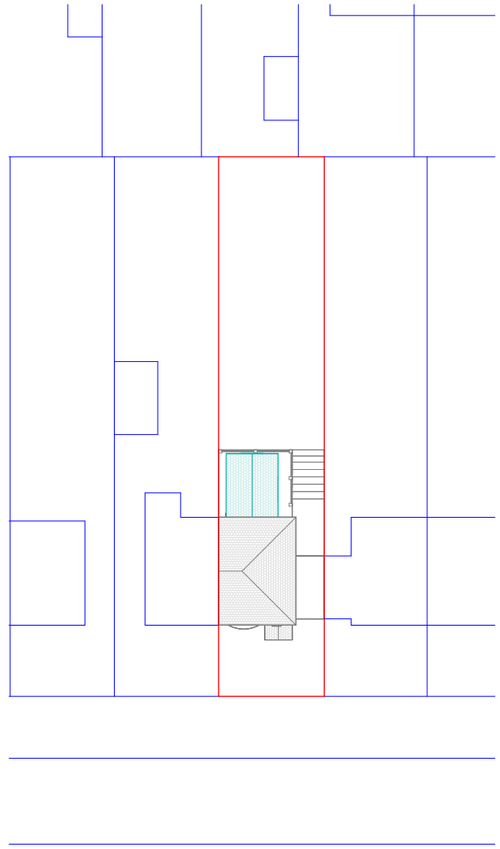



VISUAL SCALE 1:500 @ A3

THIS DRAWING IS THE COPYRIGHT OF MD DESIGN CONSULTANCY. DO NOT SCALE FROM THESE DRAWINGS. ALL LEVELS/DIMENSIONS TO BE CHECKED ON SITE PRIOR TO WORKS COMMENCING. REPORT ALL DISCREPANCIES TO CLIENT/DESIGNER.

CIAT affiliate

MD DESIGN CONSULTANCY
07728417797
dabeer@mddesigns.co.uk

Proposed Single Storey Rear Extension

106 Broadway, New Moston, Manchester M40 3WQ

Location & Site Plan
(DR) A205

Client Name
1st Construction

Project Number
0076

Drawn By
MDR

Rev	Description	Date
A	First Issue To Client	09.09.25
B	Issued To Council	12.05.25

Revision **B**