
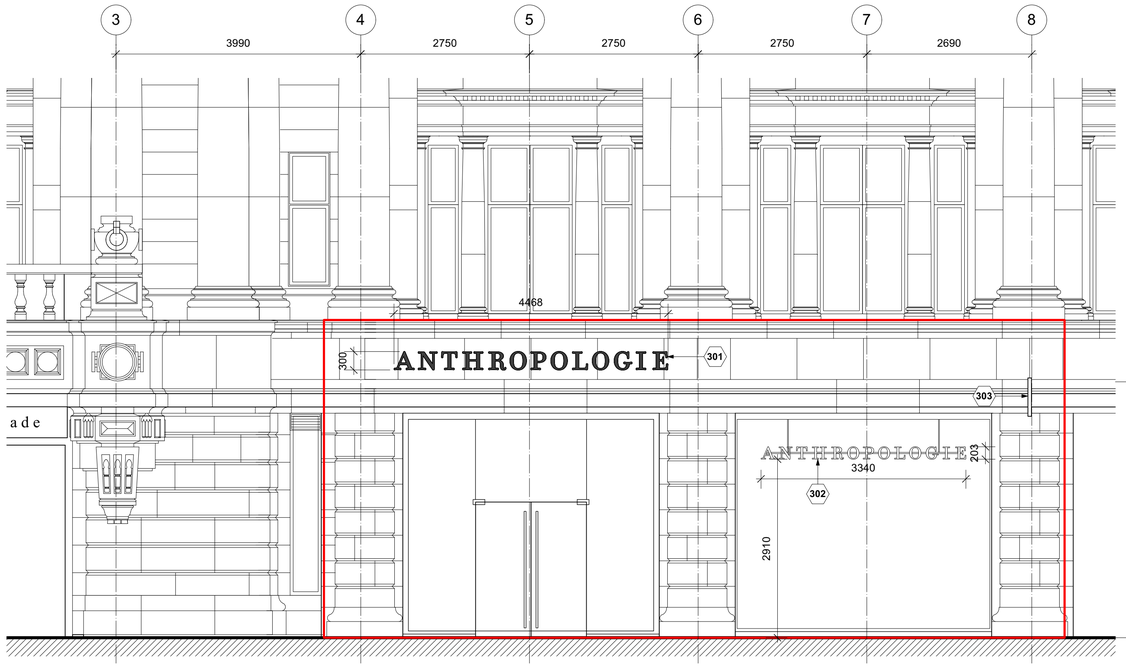


1 PROPOSED STOREFRONT ELEVATION

PL310 SCALE 1:50 @ A1

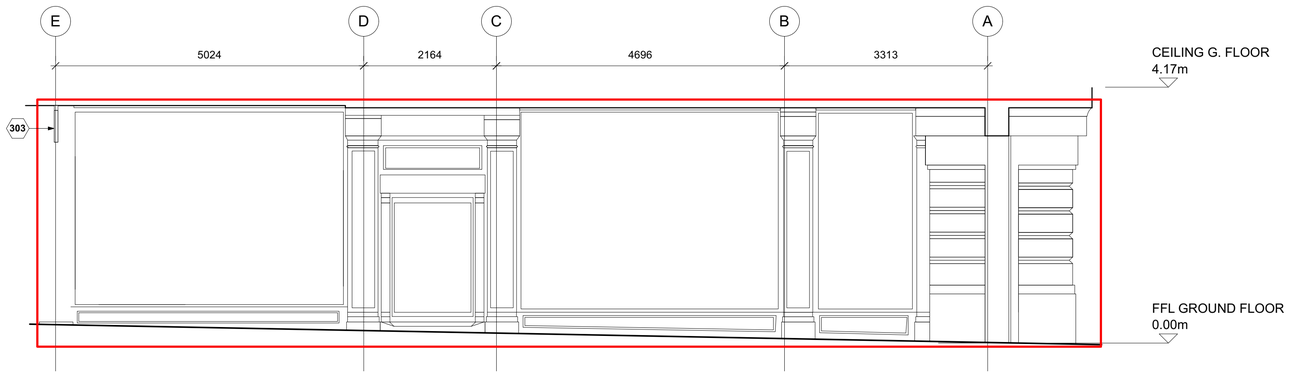

2 PROPOSED ARCADE ELEVATION

PL310 SCALE 1:50 @ A1

KEY NOTES

301 NEW NON ILLIMINATED FASCIA SIGN AS 300X13MM POWDER COATED (ANODISED BRONZE FINISH) ALUMINUM LETTERS PIN MOUNTED 40MM OFF EXISTING FASCIA. REFER TO DRAWING PL360 FOR DETAILS.

302 3340MM WIDE INTERNAL SIGN SUSPENDED BEHIND SHOPFRONT GLAZING AS 203X100MM POWDER COATED (ANODISED FINISH) ALUMINIUM LETTER CASINGS WITH 6MM WHITE SEMI TRANSLUCENT ACRYLIC FACE ON 40X40MM POWDER COATED (ANODISED FINISH) ALUMINIUM RACEWAY SECURED TO UNDERSIDE OF SOFFIT ON 15MM DIA. POWDER COATED (ANODISED FINISH) ALUMINIUM RODS. REFER TO DRAWING PL361 FOR DETAILS.

303 NEW VINYL LETTERING (RGB 130 97 64) TO LANDLORDS EXISTING ILLUMINATED BLADE SIGN. REFER TO DRAWING PL362 FOR DETAILS.



Scale bar (metres) 1:50

apt.design

Studio 1
31 Main Street, Kilby
Leicestershire, UK, LE18 3TD

Studio 2
2nd Floor, 22 Conduit Street
London, UK, W1S 2XR

W www.apt-design.co.uk T +44 (0)1858 469420

For Office Use: A_12746

ANTHROPOLOGIE

1-5 ST. ANNS SQUARE
MANCHESTER
M2 7EF

CONSULTANT :

DRAWN BY:

CC

ISSUE / DATE:

LISTED BUILDING CONSENT	08.08.2025

REVISION :

A INTERNAL SIGN AMENDED	22.08.2025
B INTERNAL SIGN REMOVED	28.08.2025

SHEET TITLE :

PROPOSED STOREFRONT & ARCADE ELEVATIONS

SHEET NO. :

PL310

Figured dimensions shall be taken in preference to scaled dimensions and any discrepancies or errors are to be referred to the Designer. Contractors, sub-contractors and suppliers must verify all dimensions on site before commencing work or making any fabrication drawings. @ Copyright Reserved