

Site Boundary Line - Planning Application


Plant Screen

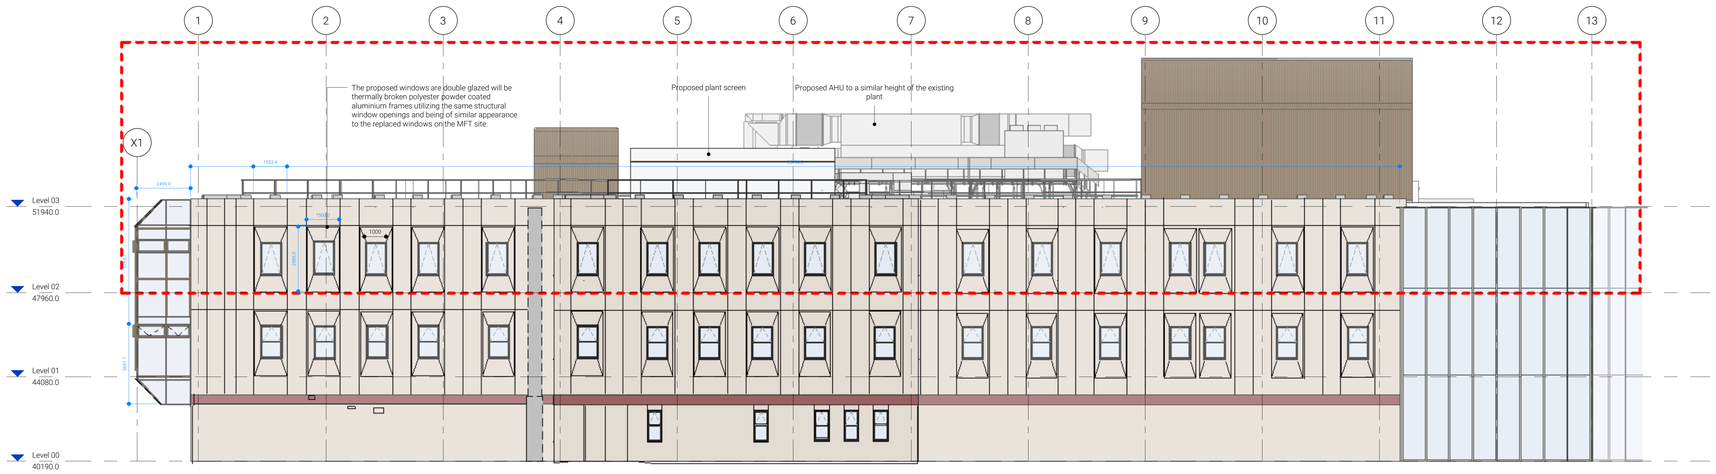


1 Elevation 01
1 : 100

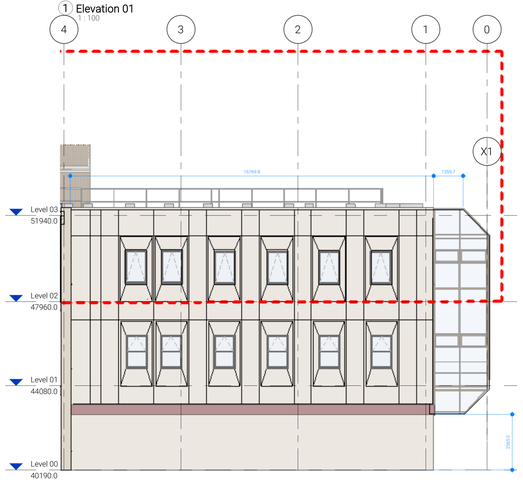


2 Elevation 02
1 : 100

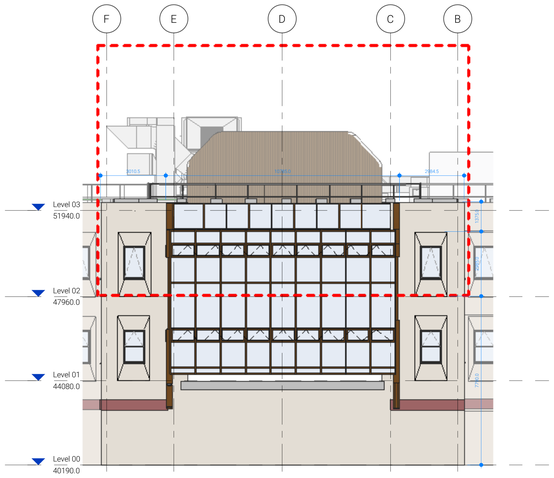


3 Elevation 03
1 : 100

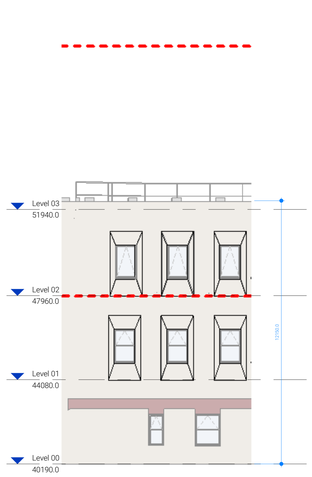

4 Elevation 04
1 : 100

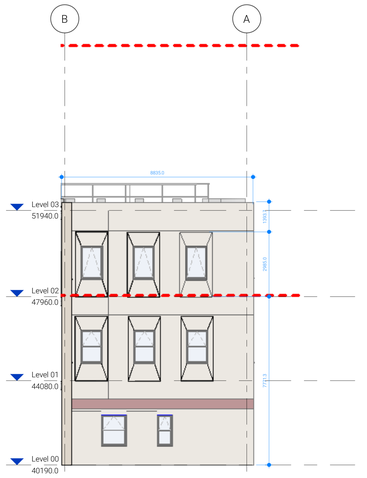

5 Elevation 05
1 : 100

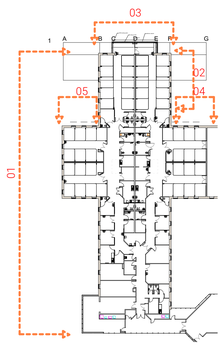

GENERAL NOTES:

DAY Architectural Ltd accepts no responsibility for any costs, losses or claims whatsoever arising from these drawings, specifications and related documents unless there is full compliance with the Client or any unauthorised user of the following:

1 All boundaries, dimensions and levels are to be checked on site before construction and any discrepancies reported to the Architect / Designer.
2 Partial Service: Any discrepancies with site or other information is to be advised to the Architect / Designer and direction and / or approval is to be sought before the implementation of the detail.
3 Block and site plans are reproduced under license from the Ordnance Survey.
4 Do not scale this drawing.
5 For the purpose of coordination, all relevant parties must check this information prior to implementation and report any discrepancies to the Architect / Designer.

REV	DESCRIPTION	DATE	REV BY
P4	Issued for planning	17.12.2024	SS
P3	Issued for planning	16.12.2024	SS
P2	Updated in line with IHP comments	20.09.2024	RG
P1	Planning Application Issue	20.09.2024	LH

CLIENT
Manchester University NHS Foundation Trust

PROJECT
Wards 7 & 8 Refurbishment

DRAWING
Proposed Elevations - Level 02

SCALE
As indicated @ A0

FIRST ISSUED
18.09.24

PROJECT	CLIENT REF	DRAWN BY	CHECKED BY
1474-23	RED	LH	SS

ORIGIN	VOLUME	LEVEL	TYPE	ROLE	NUMBER	REVISION
DAY	05	XX	DR	A	071002	P4

DRAWING STATUS
PLANNING

Information contained on this drawing is the sole copyright of DAY Architectural Ltd. and is not to be reproduced without their permission.

DAY Architectural Ltd.
Studio 1, Lancaster Buildings
77 Deansgate, Manchester, M3 2BW

T: 0161 834 9703
W: www.day-architectural.com