
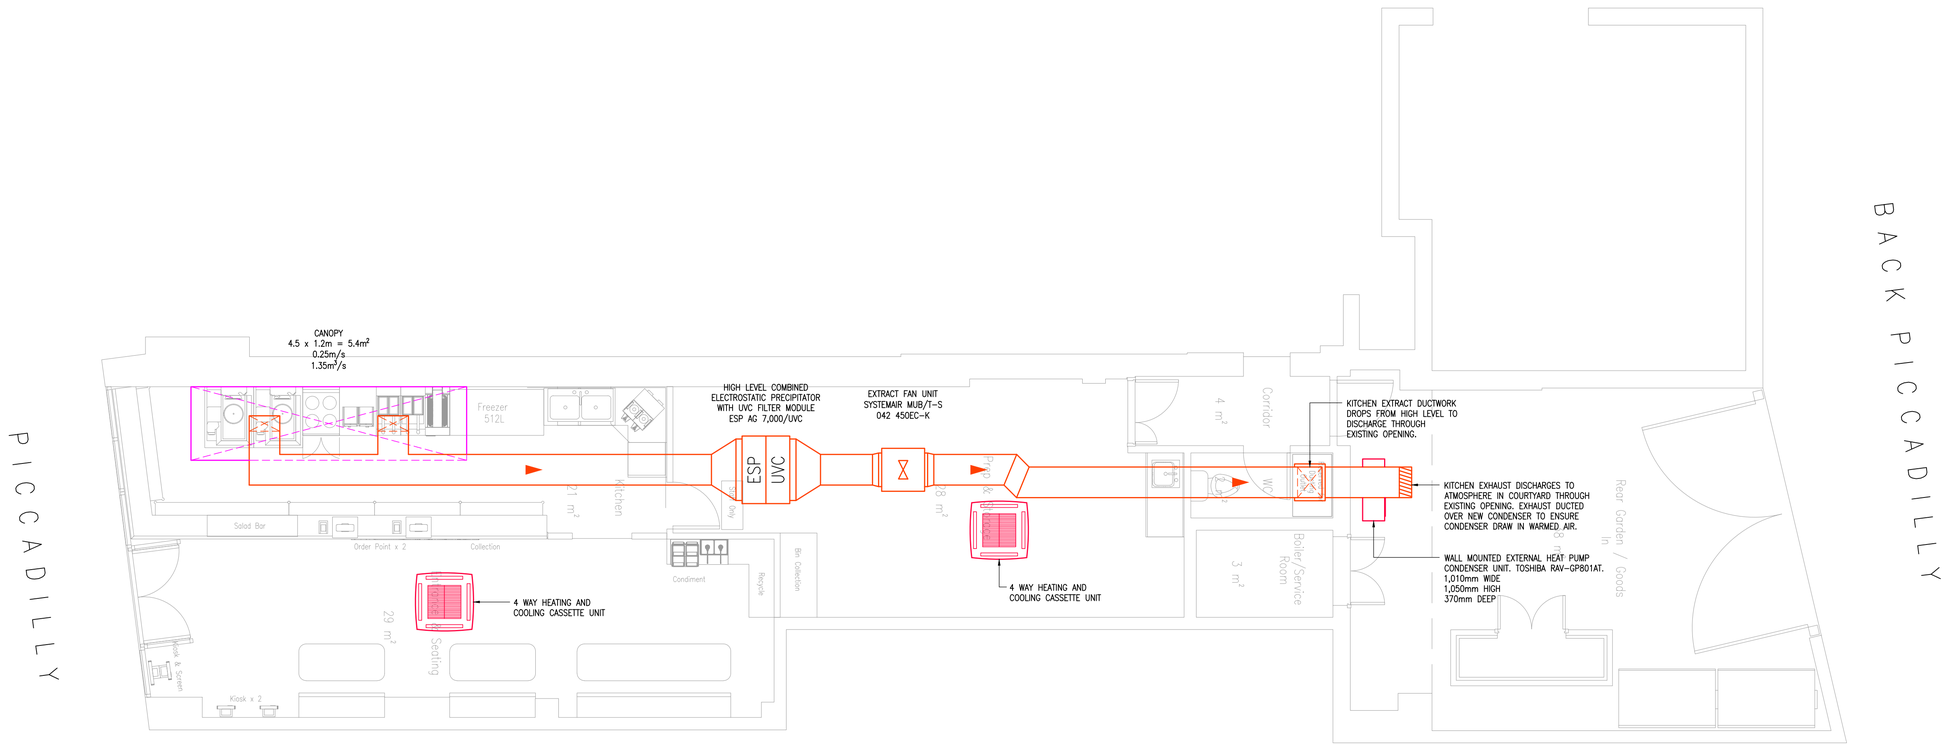


PROPOSED KITCHEN EXTRACT SYSTEM

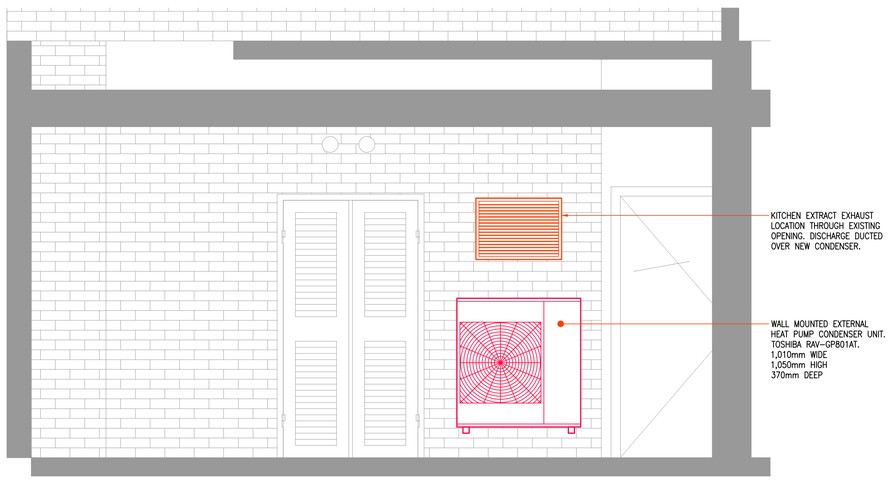

REAR ELEVATION

NOTES:

1. THIS DRAWING IS SUBJECT TO COPYRIGHT AND IS NOT TO BE REPRODUCED IN PART OR WHOLE WITHOUT APPROVAL.
2. DO NOT SCALE THIS DRAWING – CHECK ALL DIMENSIONS ON SITE.
3. THIS DRAWING SHALL BE READ IN CONJUNCTION WITH THE PROJECT SPECIFICATION(S) AND ALL OTHER CONTRACT DOCUMENTATION.
4. ALL DIMENSIONS ARE IN MILLIMETRES UNLESS OTHERWISE STATED.

Rev:	Date:	Status/Amendments:	By:
P1	09.09.25	PRELIMINARY ISSUE	NP

BEECHFIELD
CONSULTING ENGINEERS
Mechanical, Electrical & Energy Consultants
THE WAREHOUSE, SAXON STREET, MANCHESTER, M34 3DS
T: 0161 337 4353 **E**: office@bfce.co.uk **W**: www.bfce.co.uk

Client:

Project:
GREAT BRITISH DONER
PICCADILLY
MANCHESTER

Drawing Title:
MECHANICAL LAYOUT

Engineer:	Drawn By:	Approved By:
NP	NP	DY
Scale:	**Paper Size:**	**Date Created:**
1:50	A1	SEPT 2025
Drawing Number:		**Drawing Revision:**
BCE - 387 - M - 001		P1