
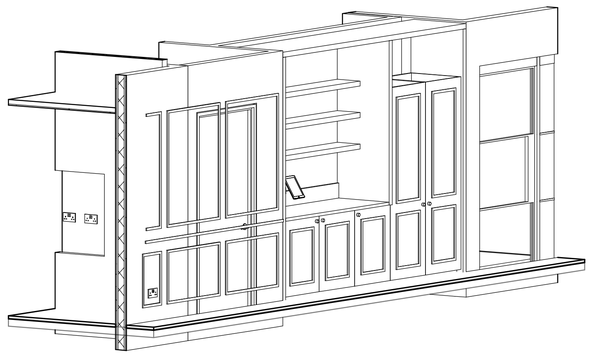


1 3D CLIENT COFFEE STATION

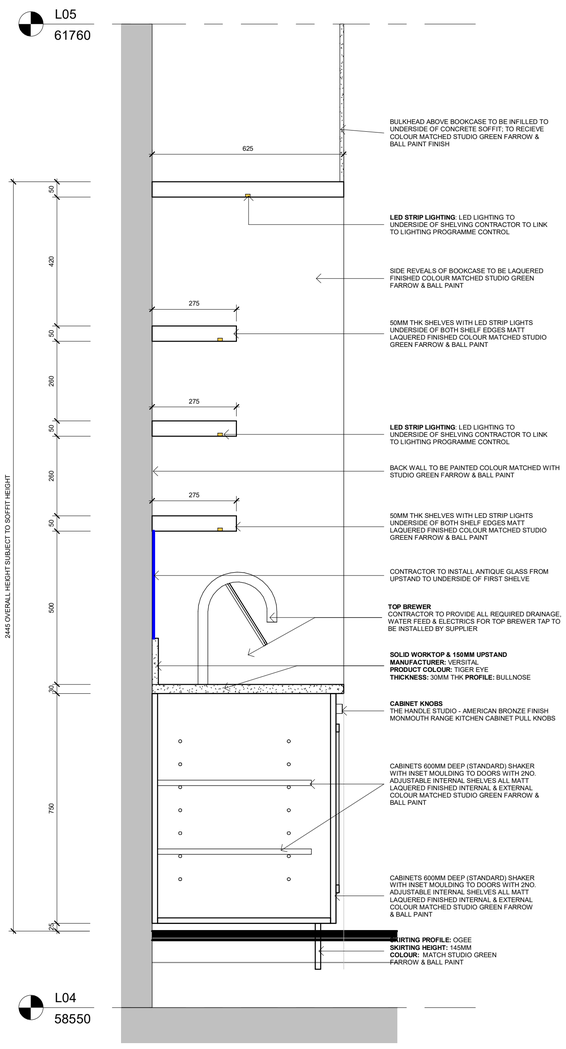


4 SHELVING SECTION - CLIENT COFFEE STATION

1 : 10

3 FURNITURE PLAN - CLIENT COFFEE STATION

1 : 20

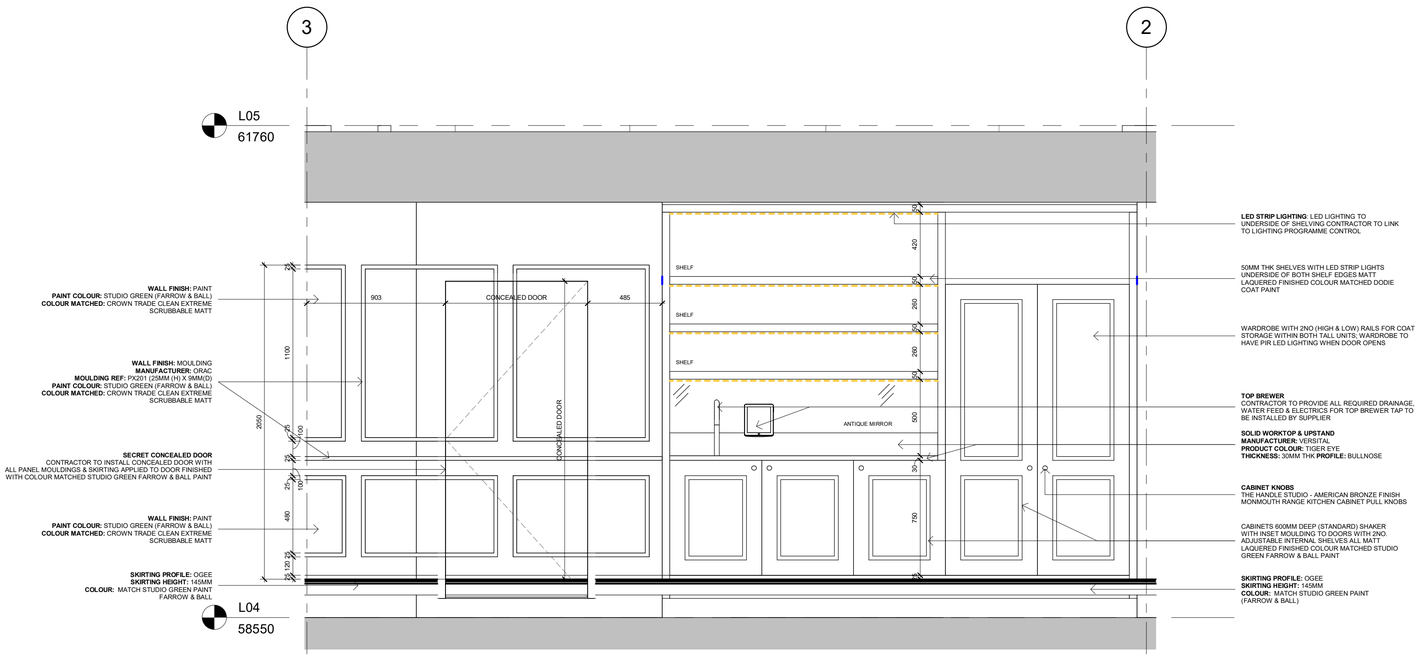

2 FRONT ELEVATION - CLIENT COFFEE STATION

1 : 20

0 0.5m 1m 2m 3m 4m

ORIGINAL A1

\Drawing Note

DO NOT SCALE FROM THIS DRAWING. ALL DIMENSIONS TO BE CHECKED ON SITE. (DRAWINGS MAYBE SCALED FOR LOCAL AUTHORITY & PLANNING PURPOSE ONLY)

Copyright Protected: STAMP ARCHITECTS LIMITED
Company Registration No. 12034339

FOR PLANNING

\Site Visit	\Site Visit Date

\Project Notes

EXISTING INFORMATION BASED ON EXISTING CAD BUILDING SURVEY PROVIDED

ALL DIMENSIONS SHOULD BE CHECKED PRIOR TO ANY FABRICATION, MANUFACTURERING OR INSTALLATION

\Consultant	\Consultant Drawing Ref.:

\Rev	\By	\Description	\Date
02	DJ	ISSUED FOR LISTED BUILDING APPLICATION	29/08/25
01	DJ	FIRST DRAWING ISSUE	29/07/25

STAMP ARCHITECTS

\Project Info

\Site Address: 61 KING STREET, MANCHESTER, GREATER MANCHESTER, M2 4PD

\Client Name: GUNNERCOOKE

\Drawing Info

(PR) 4TH FLOOR - CLIENT COFFEE STATION

\Drawing Ref	\Date	\Scale	\Sheet Size
	29/11/24	As indicated	A1

\Project No.	\Drawing No.	\Revision
SA_131	(06) 802	02