
Apollo Pub, Miles Platting


Jigsaw Homes North

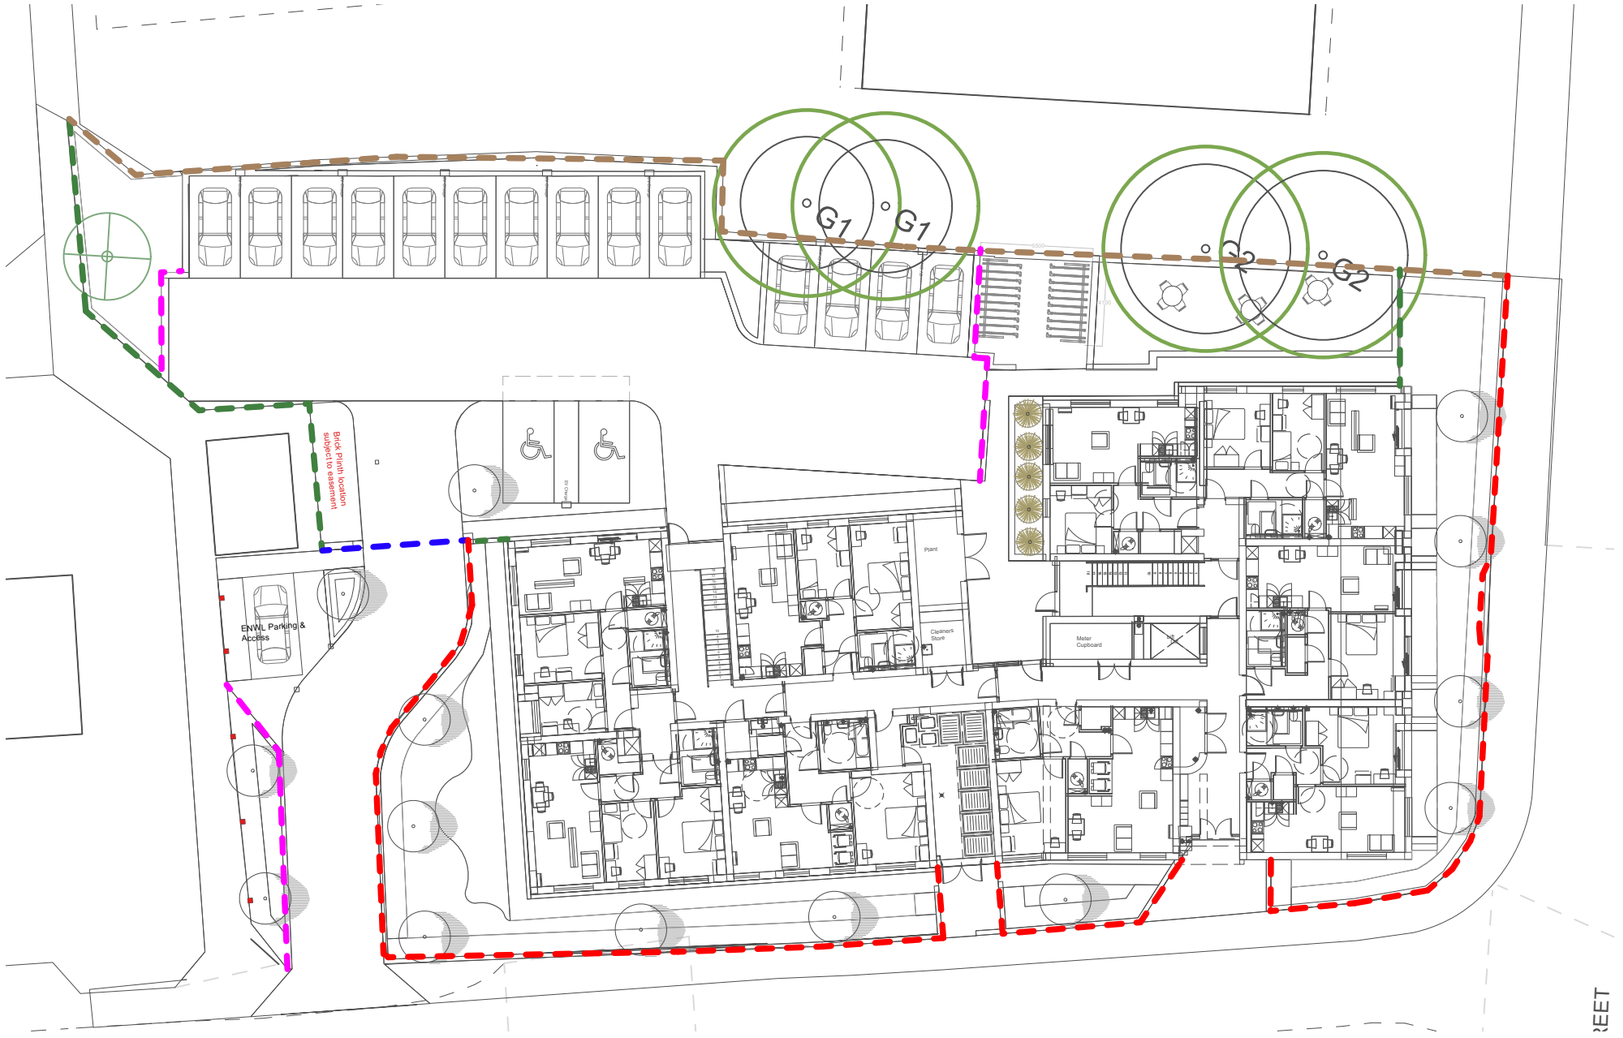

Proposed site plan - NTS

Boundary Treatment

2100mm high timber fencing and concrete fence posts - Stained black

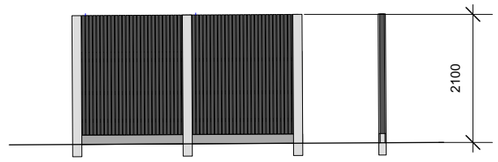


450mm high knee rail stained black




2400mm high flat bar railing with with 450mm brick plinth and landscaping behind

Brick plinth **Subject to easement** to substation

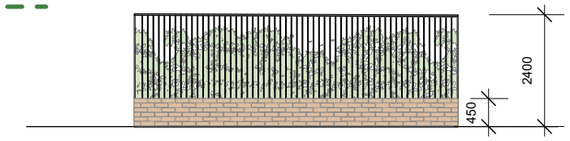


1200mm front boundary treatment - 450mm low brick plinth & 450mm high flat bar railing with hedge behind
***Gateposts to be 2400mm high at carpark entrance**

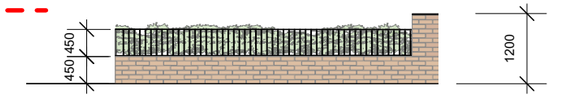

Lighting Bollards - Please refer to Steven Hunt and Associates External Services GF Plan for further details



3150mm high brick wall - To front elevations (Car Park entrance and side access)

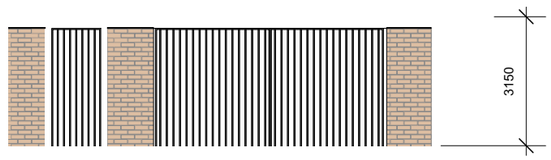

Drawing Title:	Boundary Treatments
Date:	09.06.2025
Drawing no:	1349-AP-121
Scale:	1:100 @ A3
Drawn:	NS

revision: B	B	02/10/2025
revision notes:	A	24/09/2025

0m 1m 2m 5m 10m

Jigsaw®

DK-Architects

26 Old Haymarket
Liverpool
L1 6ER
0151 231 1209 T
mail@dk-architects.com E
www.dk-architects.com W