
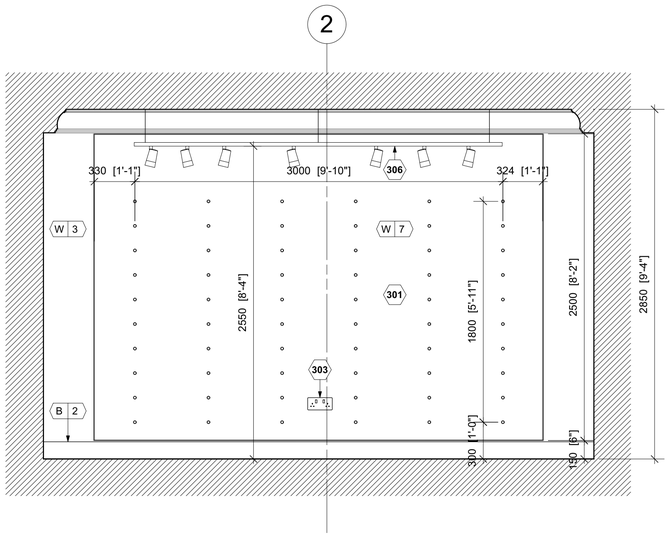



1 INTERNAL ELEVATION

LB316 SCALE 1:25@ A1

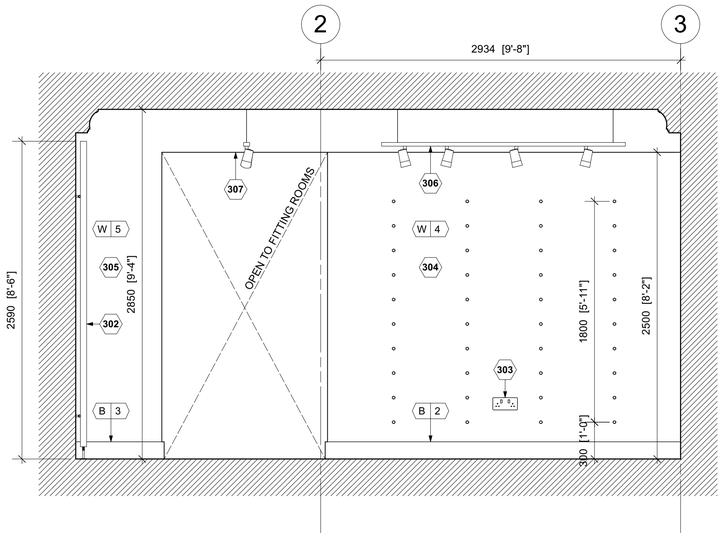

2 INTERNAL ELEVATION

LB316 SCALE 1:25@ A1

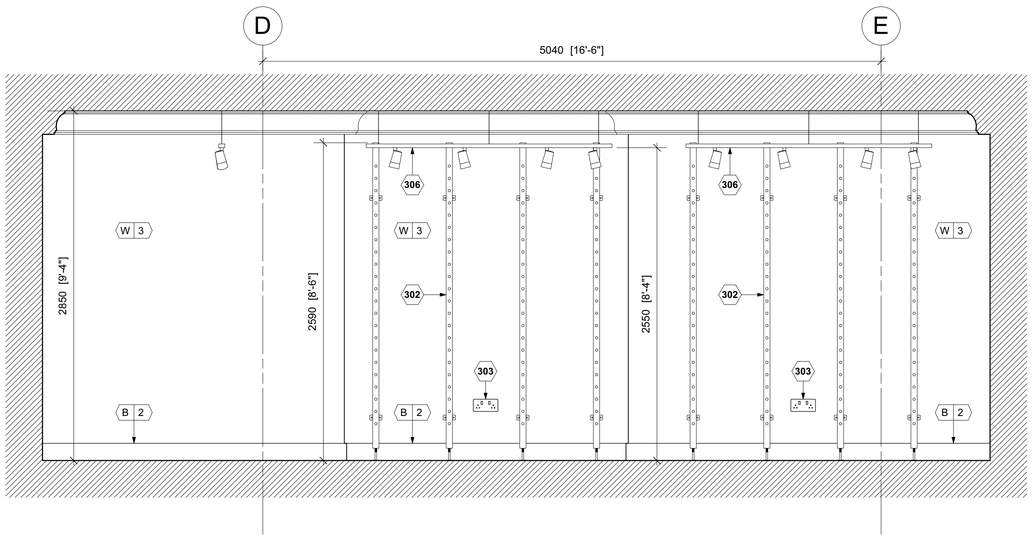

3 INTERNAL ELEVATION

LB316 SCALE 1:25@ A1

KEY NOTES

301 CONSTRUCT 2500MM HIGH PLASTER FINISHED WALL PANEL 150MM OFF FFL WITH IN WALL MERCHANDISING STANDARDS COMPRISING 75X25MM SOFTWOOD TIMBER BATTENS AT 600MM CENTRES SECURED TO WALL WITH M4X50MM STAINLESS STEEL SCREWS AND ASSOCIATED RAWL PLUGS AT 400MM VERTICAL CENTRES LINED WITH 15MM TAPERED EDGE GYPROC WALLBOARD. ALL BOARD JOINTS AND FIXING HOLES SEAMLESS FINISHED AND PREPARE FOR FINAL FINISH. PANEL FRAMED WITH 65X50X5MM HOT ROLLED STEEL ANGLE WITH NATURAL FINISH. REFER TO DRAWING LB853 FOR DETAILS.

302 2590MM HIGH MERCHANDISING STANDARDS SECURED BACK TO DEMISE WALL. REFER TO DRAWINGS LB859 FOR DETAILS.

303 RECESSED DOUBLE POWER OUTLET AT 450MM ABOVE FFL.

304 CONSTRUCT 2500MM HIGH PARTITION WALL WITH IN-WALL MERCHANDISING STANDARDS COMPRISING 100X50MM (96X45MM) C24 TIMBER STUDS AT 450MM CENTRES LINED BOTH SIDES WITH 15MM PLYWOOD SHEATHING AND 15MM GYPROC WALL BOARD, COMPLETE WITH 140X18MM PAINTED TULIPWOOD BASE. ALL BOARD JOINTS AND FIXING HOLES TO BE SEAMLESS FINISHED AND PREPARED FOR DECORATION.


305 CONSTRUCT FULL HEIGHT PARTITION WALL COMPRISING 100X50MM (96X45MM) C24 TIMBER STUDS AT 450MM CENTRES LINED BOTH SIDES WITH 15MM PLYWOOD SHEATHING AND 15MM GYPROC WALL BOARD, COMPLETE WITH 140X18MM PAINTED TULIPWOOD BASE. ALL BOARD JOINTS AND FIXING HOLES TO BE SEAMLESS FINISHED AND PREPARED FOR DECORATION.

306 TRACK LIGHTING SYSTEM SUSPENDED FROM UNDERSIDE OF SOFFIT AT 2550MM ABOVE FFL.

307 NEW 100X215MM PRE STRESSED CONCRETE LINTEL ON MINIMUM 150MM BEARINGS TO WIDENED OPENING. INSTALL AT 2500MM ABOVE FFL TO THE UNDERSIDE OF THE LINTEL. CLAD EXTERNAL FACE WITH 12.5MM PLASTERBOARD ON ADHESIVE DABS. SEAMLESS FINISH ALL JOINTS AND PREPARE FOR DECORATION.

GENERAL NOTES

1. DRAWING COMPILED USING LANDLORD SUPPLIED INFORMATION AND INITIAL SURVEY. COLUMNS AND STRUCTURAL FLOOR HEIGHTS, HEIGHT OF STRUCTURAL BEAMS TO BE CONFIRMED ON SITE.
2. GC TO MAKE ALLOWANCE FOR TOLERANCES FOR INSTALLATION OF TSM PRE-CONSTRUCTED ITEMS.
3. ALL PLASTERBOARD JOINTS TO BE TAPED, SEALED AND FILLED TO MAKE SMOOTH PRIOR TO FINAL FINISH AS SPECIFIED ELSEWHERE.
4. FLOOR AND CEILING FINISH TO BE LEFT AS EXISTING AND IS TO BE CLEANED AND DUST-FREE.
5. GC TO PROVIDE SPECIFIC FIRE RATING CERTIFICATE FOR ALL FIRE RATED ELEMENTS INSTALLED.
6. FOR FIRE TREATMENT OF TIMBER WALLS, LININGS, FIXTURES AND FITTINGS REFER TO C120 TSM SCHEDULE AND C130 FINISHES SCHEDULE.
7. DRAWING TO BE READ IN CONJUNCTION WITH A100 GROUND FLOOR PLAN, A110 GROUND FLOOR FINSHES PLAN, A120 GROUND FLOOR MERCHANDISING PLAN, C120 TSM SCHEDULE AND C130 FINISHES SCHEDULE.

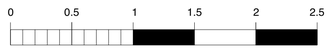

Scale bar (metres) 1:25

apt.design
Studio 1
31 Main Street, Kilby
Leicestershire, UK, LE18 3TD
Studio 2
2nd Floor, 22 Conduit Street
London, UK, W1S 2XR
W www.apt-design.co.uk T +44 (0)1858 469420

For Office Use: A_12746

ANTHROPOLOGIE

1-5 ST. ANNS SQUARE
MANCHESTER
M2 7EF

CONSULTANT :

DRAWN BY:

CC

ISSUE / DATE:

LISTED BUILDING CONSENT	18.08.2025

REVISION :

SHEET TITLE :

INTERNAL ELEVATIONS SHEET 7

SHEET NO. :

LB316

Figured dimensions shall be taken in preference to scaled dimensions and any discrepancies or errors are to be referred to the Designer. Contractors, sub-contractors and suppliers must verify all dimensions on site before commencing work or making any fabrication drawings. @ Copyright Reserved