PLANS 2 EXTEND

PROJECT:
New additional end terrace family dwelling

ADDRESS:
Land to side of 57 Grimshaw lane
M40 2AX

Drawn by: Spencer checked by: Chris

CLIENT: LPLP PROPERTIES LTD

Drawing No. P2E030518

PLANNING PURPOSE DRAWINGS

SCALE: 1:500 - PAGE SIZE A4

Date: 19/09/2025


Plans 2 Extend Ltd
34 Market Street
Atherton
M46 0DJ
email address:
Chris@plans2extend.co.uk

drawings subject to final approval

Plans 2 Extend Ltd: 07557367769

PROPOSED SITE PLAN

N

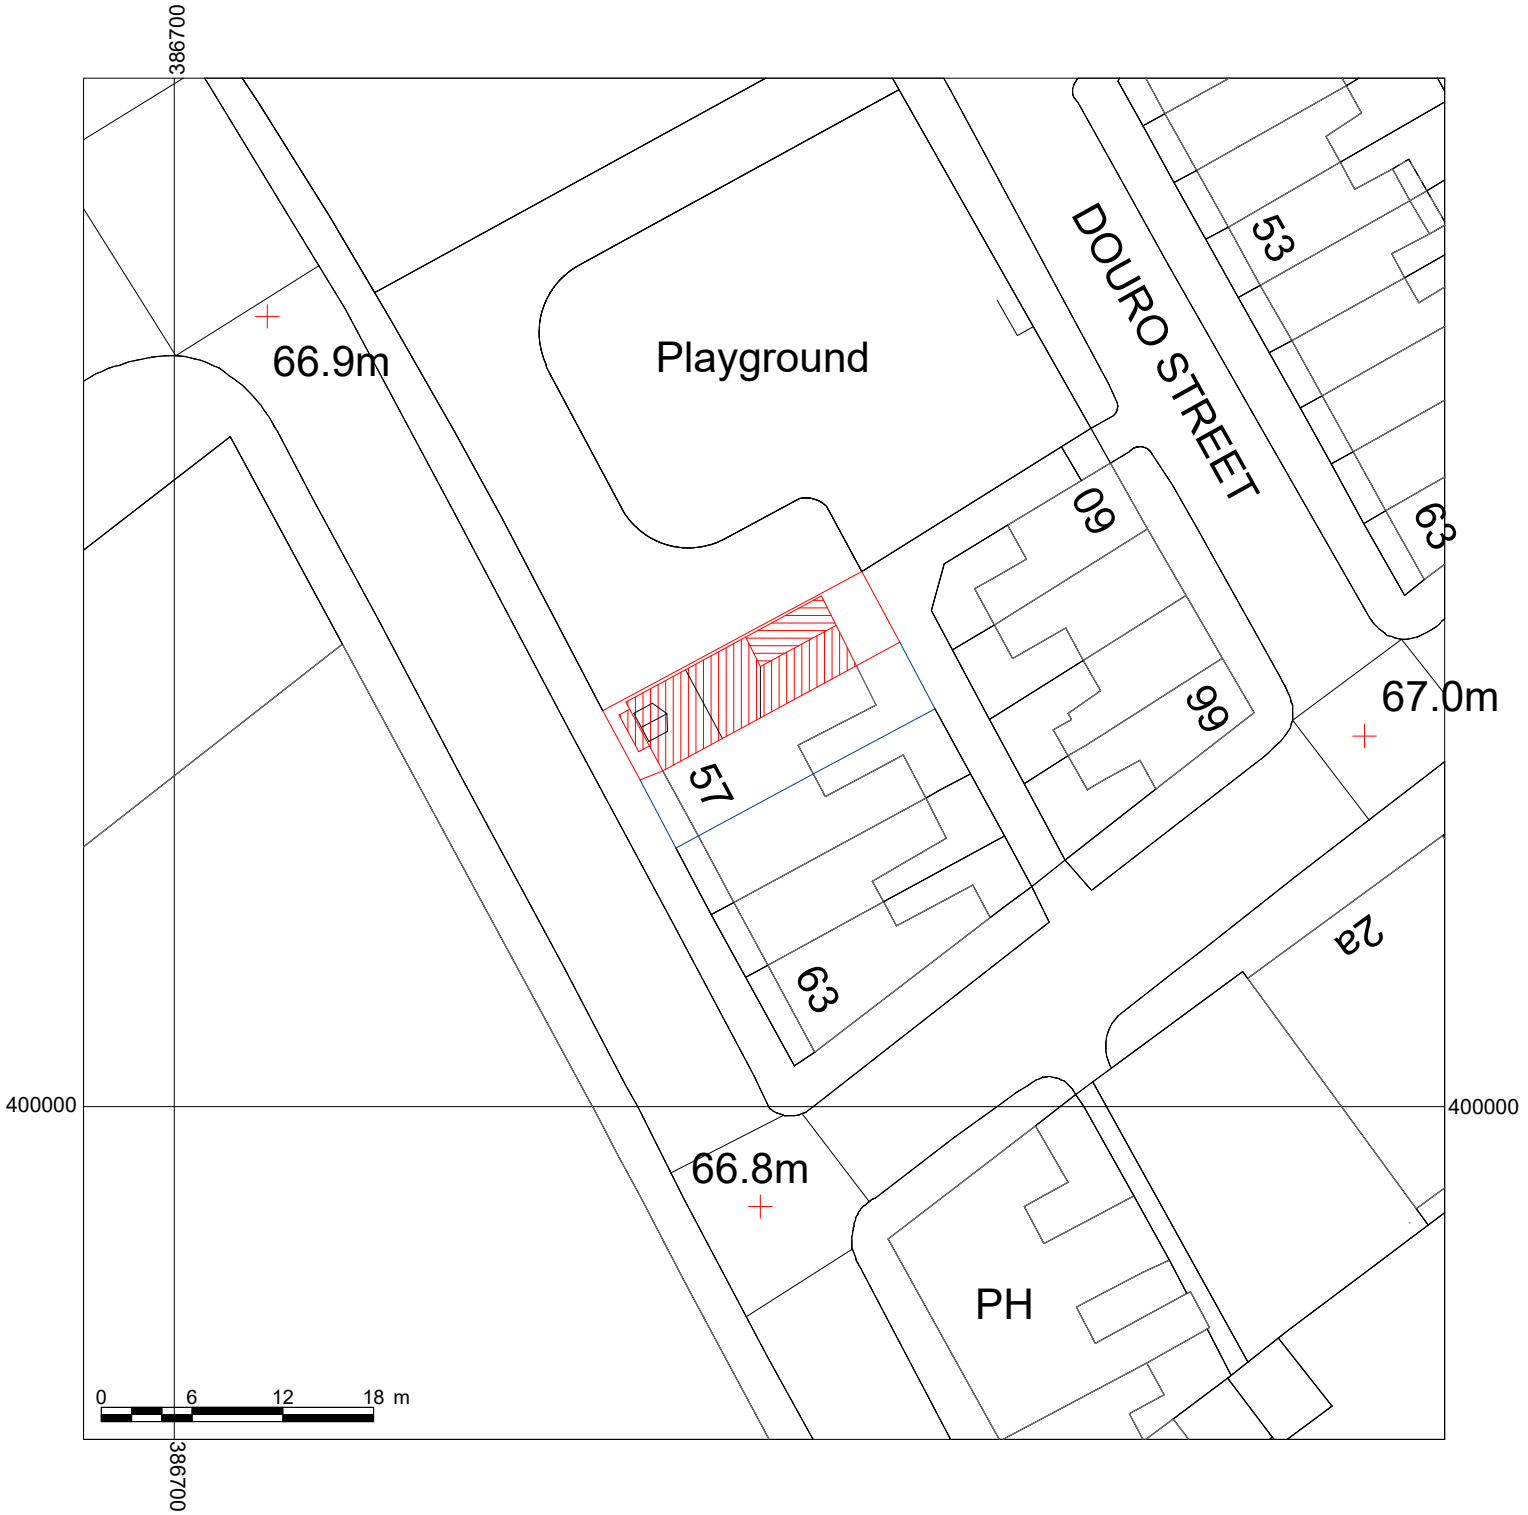

0 20 40 60 80

0 10 20 m

Metres