
NOTES:
do not scale from this drawing. figured dimensions are taken to structure unless indicated otherwise. all dimensions to be checked on site prior to commencement of work. drawing to be read in conjunction with all other architect's drawings, consultant's and specialist's drawings, construction notes, specifications and employer's requirements where applicable. any discrepancy must be brought to the attention of the architect. if in doubt, ask. any modification to this drawing must be carried out by the architect. this drawing remains under the copyright of the architect. please obtain permission before copying.

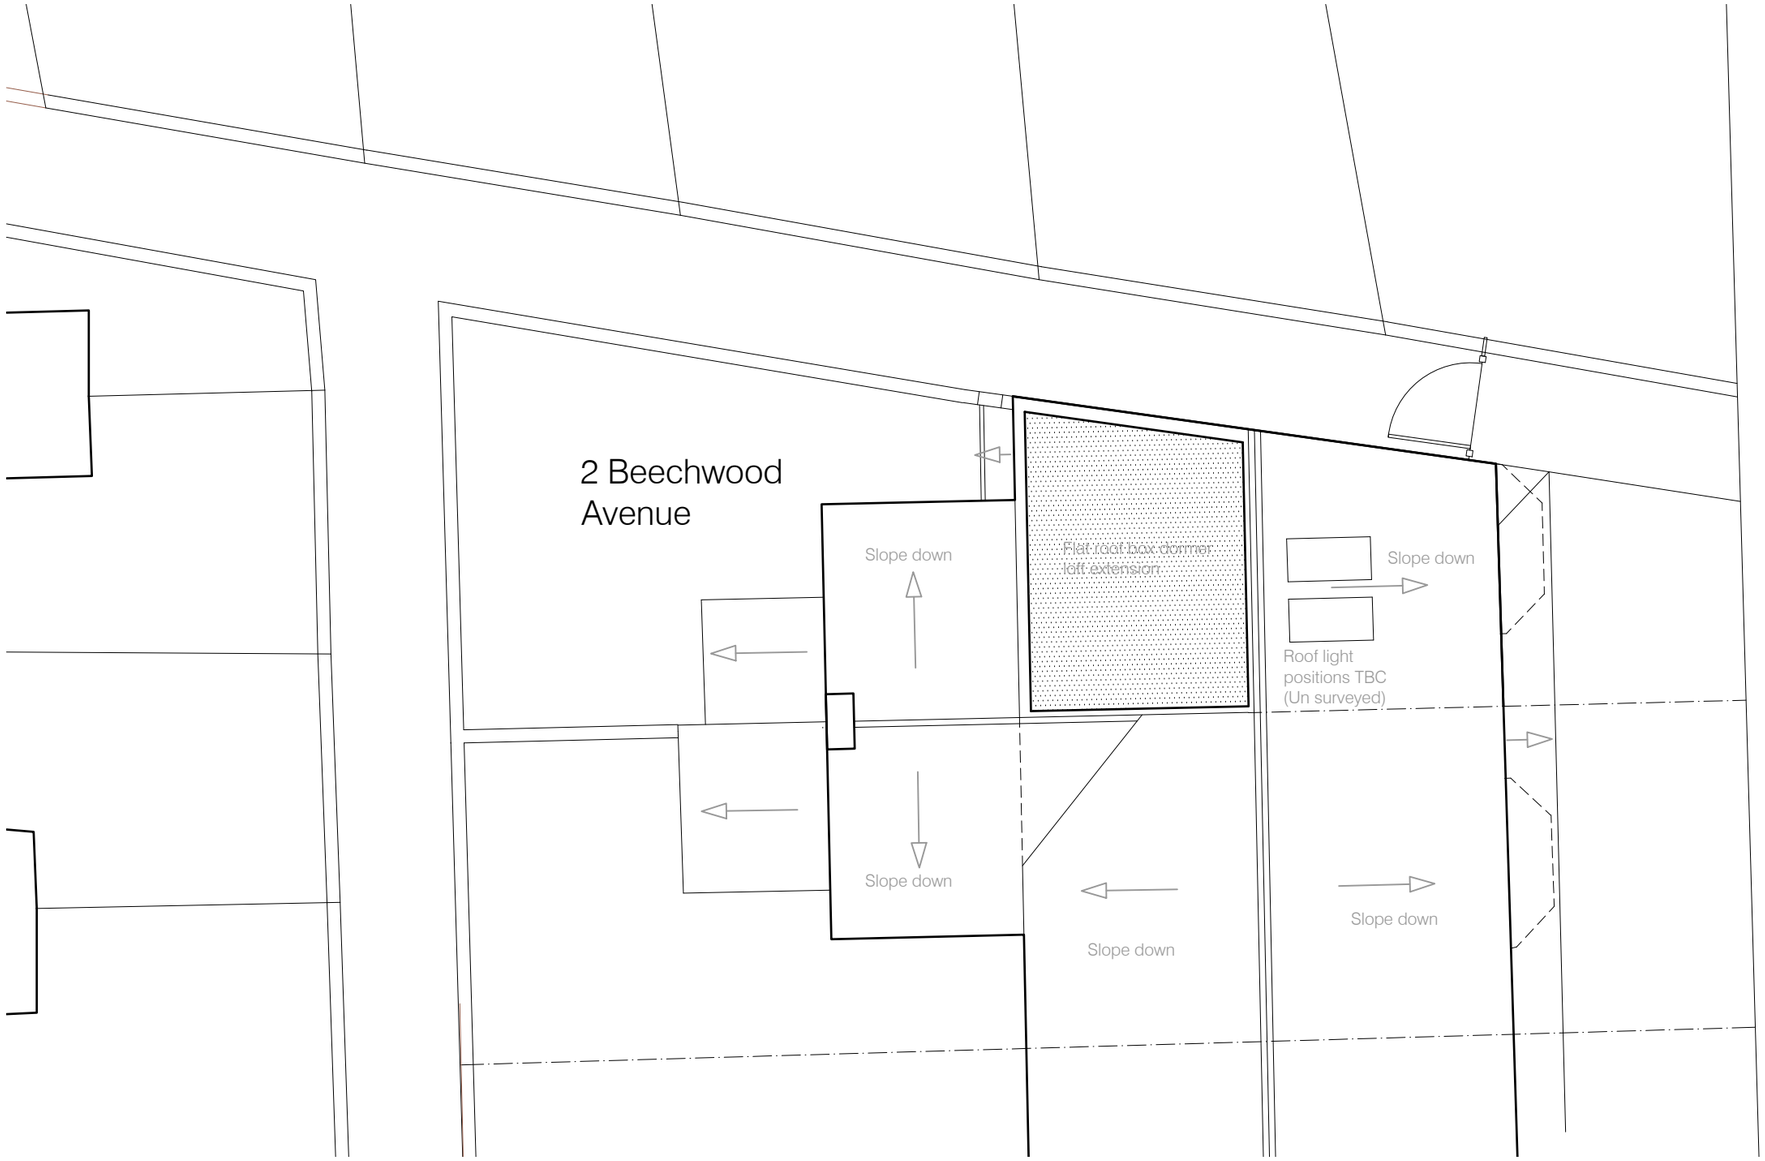

N

0m 10m

Rev A 06.08.25 Rear bay amended

3 corkland road, manchester, m21 8up | tel: 07976 793 795 | e-mail: jon @red.coop | www:red.coop
this drawing is the copyright of the designer and must not be reproduced or used without written permission

project: 2 Beechwood Avenue drawing: Site Plan - Existing
drawing no: 059-213-02 rev: A date: May 2025 scale: 1:100 @A3