


This drawing is the copyright of LDM Design.
All dimensions to be checked on site.
All levels to be checked on site and refer to Ordnance Survey Datum Newlyn unless alternative datum given.
All errors and omissions to be reported to the Architect prior to commencement.
This drawing must be read in conjunction with the relevant specification clauses.
This drawing must not be used on site unless issued for construction.

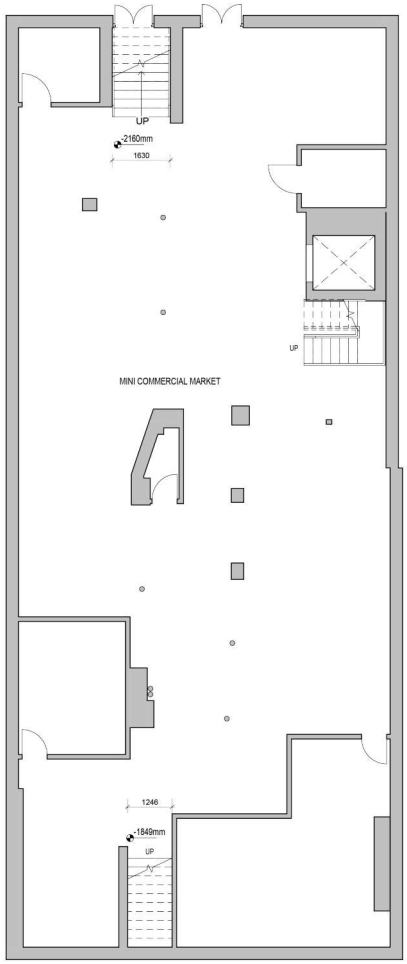


Existing Basement Floor
1 : 75

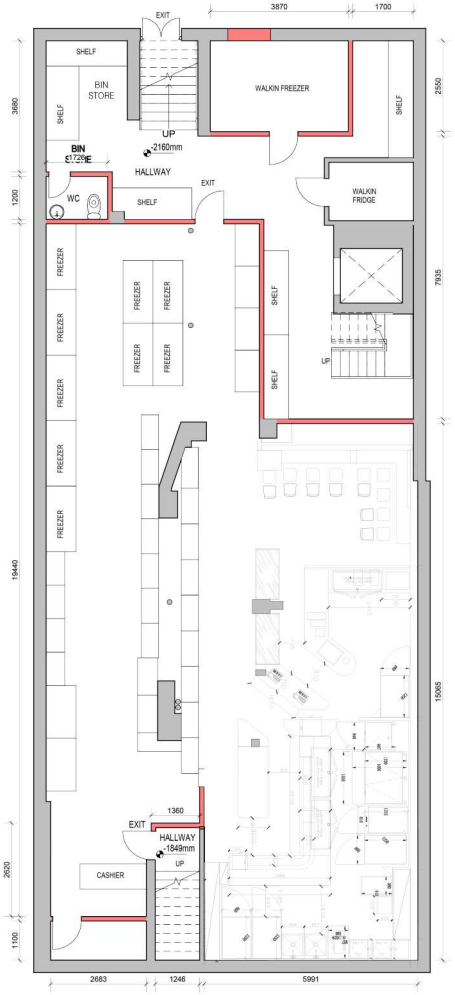

Proposed Basement Floor
1 : 75

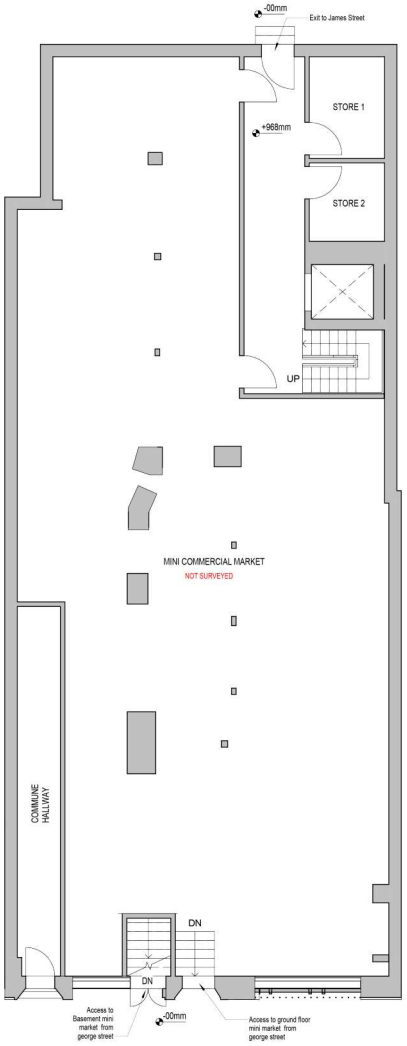

Existing Ground Floor
1 : 75

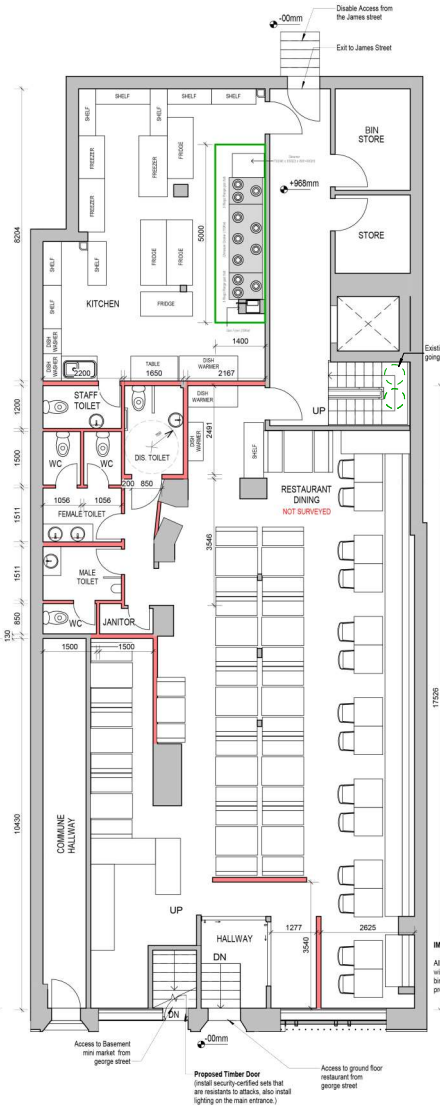


Proposed Ground Floor
1 : 75

Scale 1 :1250
0 10 20 30 40 50 60 70 80 90 100



Location Plan
1 : 1250

IMPORTANT NOTICE:
THE BOUNDARY LINES DEPICTED IN OUR DRAWINGS ARE BASED ON THE ORDNANCE MAP AND ARE INTENDED FOR INDICATIVE PURPOSES ONLY. THESE LINES SHOULD NOT BE RELIED UPON FOR BOUNDARY DETERMINATION. THE ACTUAL BOUNDARY OF A PROPERTY MAY VARY, APPEARING EITHER CLEAR OR AMBIGUOUS, AND IT IS TYPICALLY ESTABLISHED THROUGH AGREEMENT WITH THE ADJOINING NEIGHBOUR.

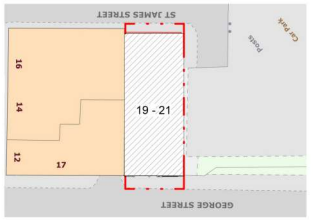

Proposed Site Plan
1 : 500

North

GRAPHIC SCALE 1:75
0 0.5 1 1.5 2 2.5 5 7.5

GRAPHIC SCALE 1:500
0 5 10 20 30 40 50

IMPORTANT NOTE:
All external doors and windows and the internal bifi store previously proposed and agreed.

LDM Design

PROJECT
19-21 George Street Manchester M1 4HE

SHEET
Existing and Proposed Drawings.

CLIENT
Jason Zheng

Scale (@ A3)	As indicated		
Drawn by	BA	DRAWING NUMBER	REV
Checked by	KK	A1-001a.	E