


North

Location Plan

1 : 1250

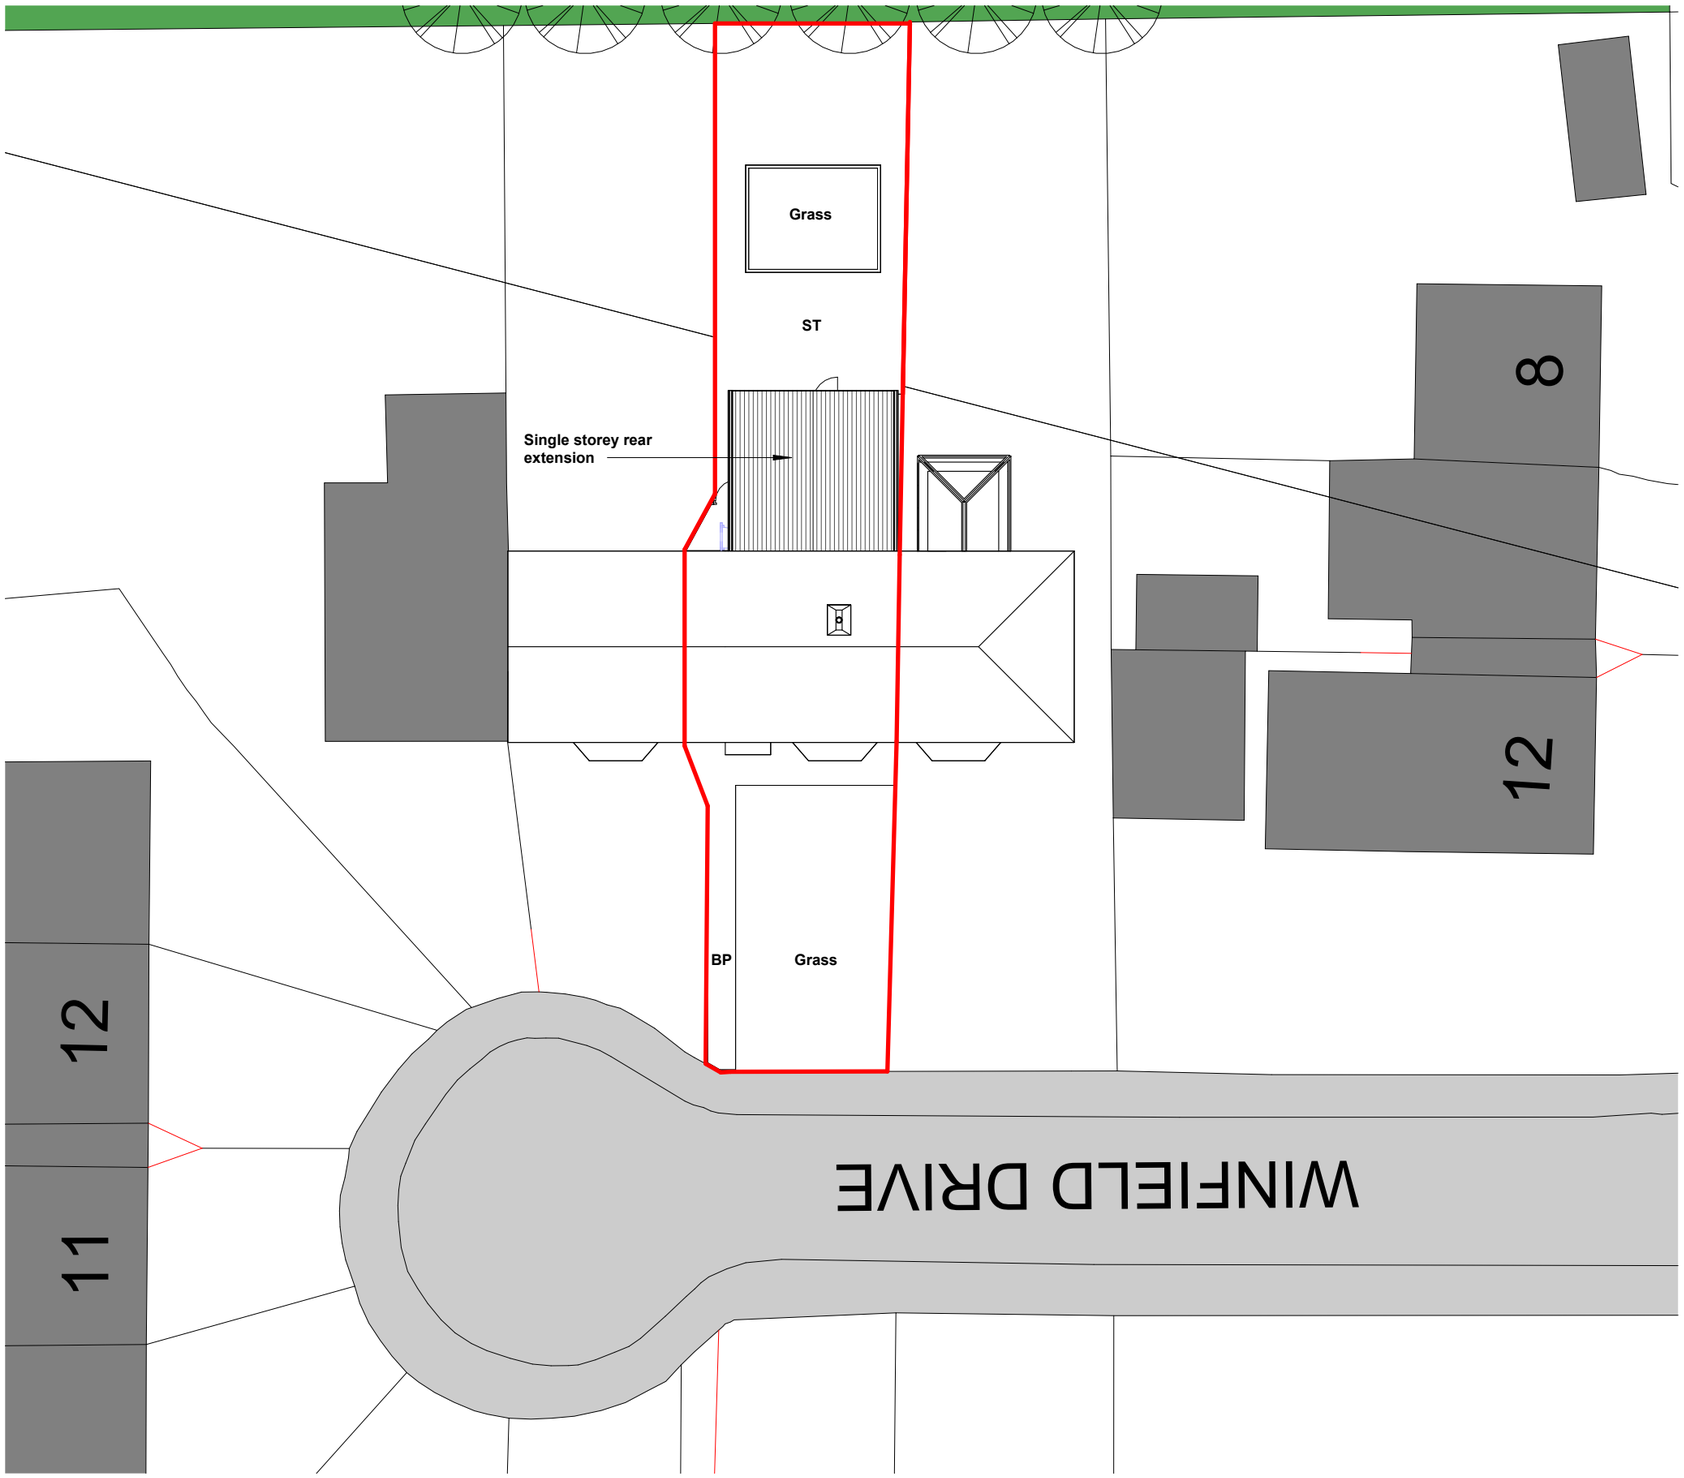

North

Site Plan

1 : 200

COPYRIGHT © ALL RIGHTS RESERVED BY VIKAS ALYAS LTD. DO NOT SCALE FROM DRAWING. DRAWING INDICATES DESIGN INTENT ONLY. REPORT ANY DISCREPANCIES TO CLIENT / VA LTD. NOT TO BE USED FOR CONSTRUCTION UNLESS STATED SO. TO BE READ IN CONJUCTION WITH OTHER DRAWINGS OR SPECIFICATION WHERE PROVIDED.

ARCHITEK
BUILDING DESIGN CONSULTANCY
0161 511 8479
vikas@architek.uk
916 Stockport Road, Levenshulme, Manchester, M19 3AB

No.	Description	Date
P1	Issue to Planning	05.08.2025

PROJECT
Single Storey Rear Extension

Manchester City Council

PURPOSE OF ISSUE
Planning

ADDRESS
4 Winfield Drive, Gorton,
Manchester M18 89Q

SHEET
Location and Site Plan

CLIENT
Nancy Ogie

Date	Project number	Scale (@ A3)
04.07.2025	1444	As indicated
Drawn by: NM	DRAWING NUMBER: A101	REV: P1
Checked by: VA		