
A1

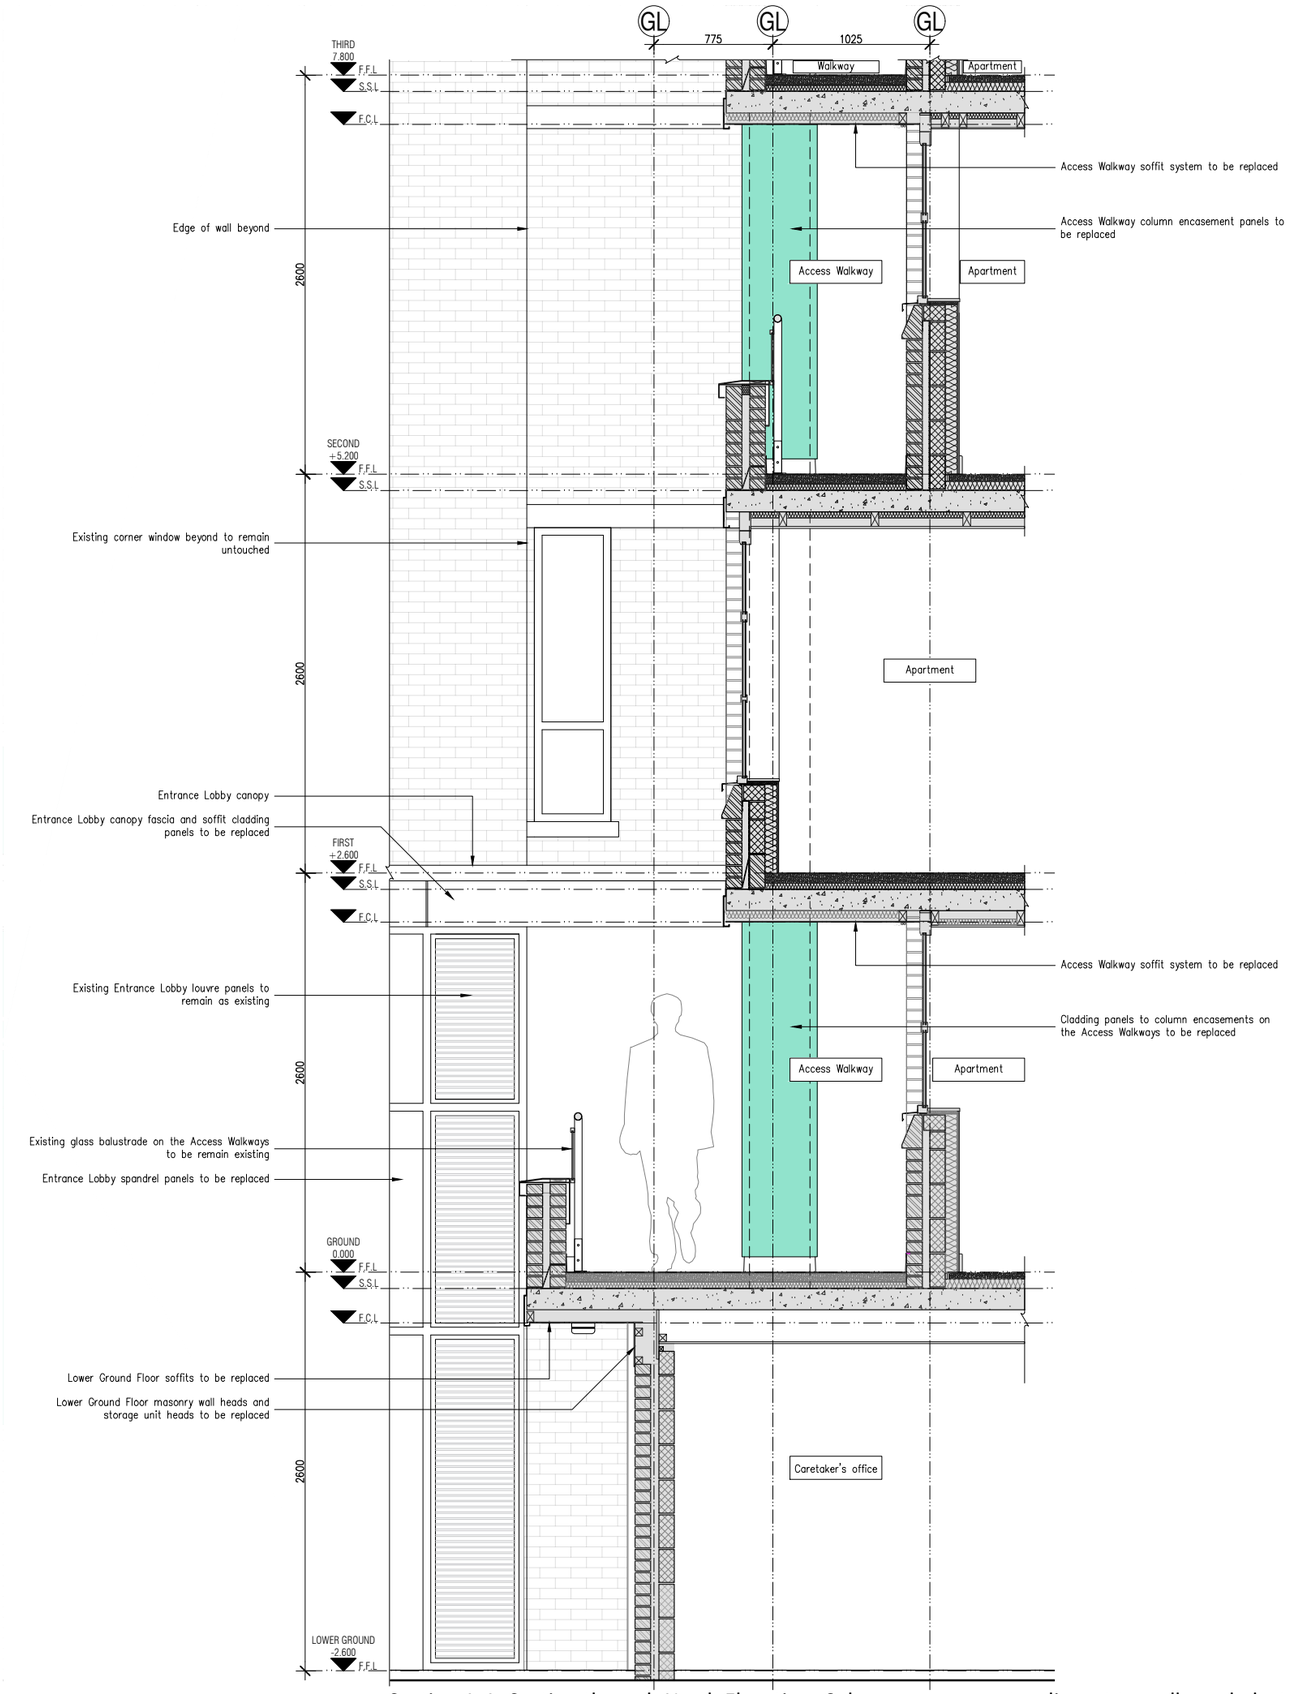

Section A-A; Section through North Elevation; Column encasements adjacent to walkway balustrades

This drawing is to be read in conjunction with structural, services and any other relevant information.

Any discrepancies are to be reported to the Architect. All dimensions have been taken from existing records and must be verified on site by the contractor, sub-contractors and suppliers before commencing any work.

Do not scale from this drawing.

DESIGN INTENT

Key.

Existing construction

Existing cladding panels to column encasements to be replaced

PLANNING

P1	06/05/25	Preliminary issue	JJ

REVISIONS

Bickerdike Allen Partners
Architecture Acoustics Technology

121 Salusbury Road, London, NW6 6RG
Email: mail@bickerdikeallen.com T: 0207 625 4411
www.bickerdikeallen.com F: 0207 625 0250

Cooper House
Manchester
M15 6DX

Existing Typical Sections
A-A

DRAWN: JJ	CHECKED: PK
DATE: Apr 2025	SCALE: 1:20 @ A1

DRAWING No:
10007/D1201_Rev P1