
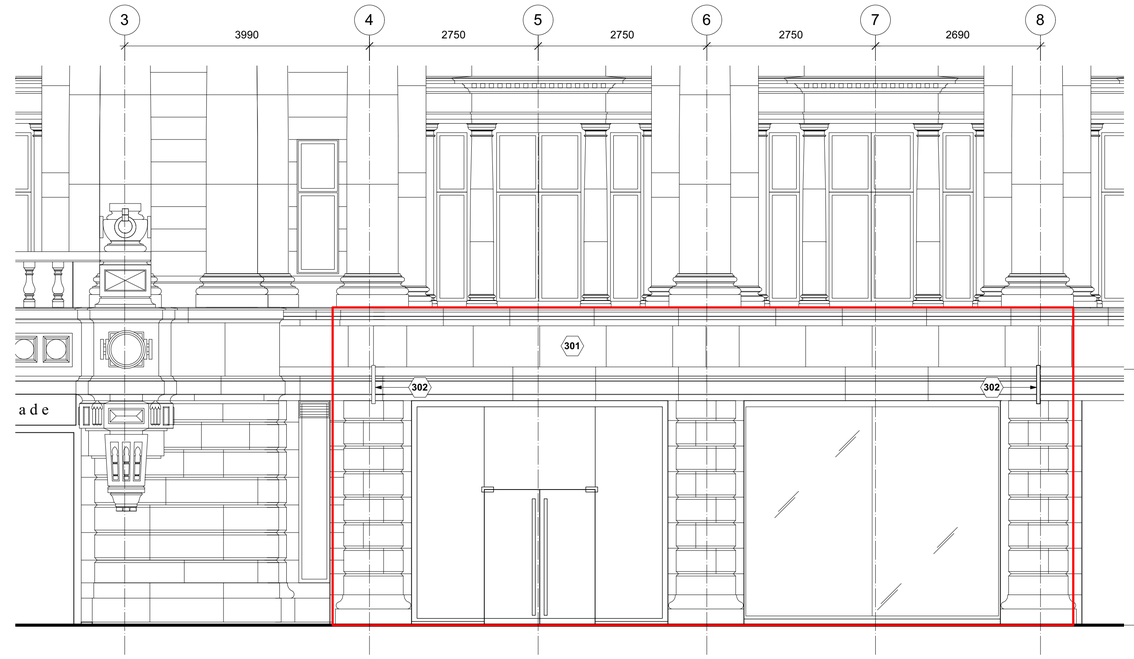


1 EXISTING STOREFRONT ELEVATION

EX300 SCALE 1:50 @ A1

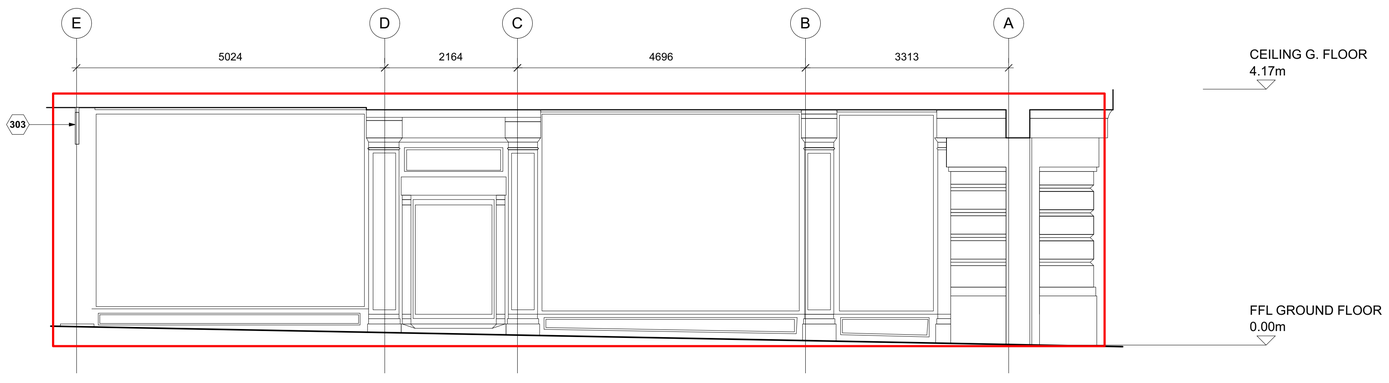

2 EXISTING ARCADE ELEVATION

EX300 SCALE 1:50 @ A1

KEY NOTES

301 STONE FASCIA.

302 650X625X70MM LANDLORDS ILLUMINATED BLADE SIGN SECURED TO FACADE.

303 520X500X70MM LANDLORDS ILLUMINATED BLADE SIGN SECURED TO UNDERSIDE OF CEILING.

0 1 2 3 4 5

Scale bar (metres) 1:50

apt.design

Studio 1
31 Main Street, Kilby
Leicestershire, UK, LE18 3TD

Studio 2
2nd Floor, 22 Conduit Street
London, UK, W1S 2XR

W www.apt-design.co.uk T +44 (0)1858 469420

For Office Use: A_12746

ANTHROPOLOGIE

1-5 ST. ANNS SQUARE
MANCHESTER
M2 7EF

CONSULTANT :

DRAWN BY:

CC

ISSUE / DATE:

LISTED BUILDING CONSENT	08.08.2025

REVISION :

SHEET TITLE :

EXISTING STOREFRONT & ARCADE ELEVATIONS

SHEET NO. :

EX300

Figured dimensions shall be taken in preference to scaled dimensions and any discrepancies or errors are to be referred to the Designer. Contractors, sub-contractors and suppliers must verify all dimensions on site before commencing work or making any fabrication drawings. @ Copyright Reserved